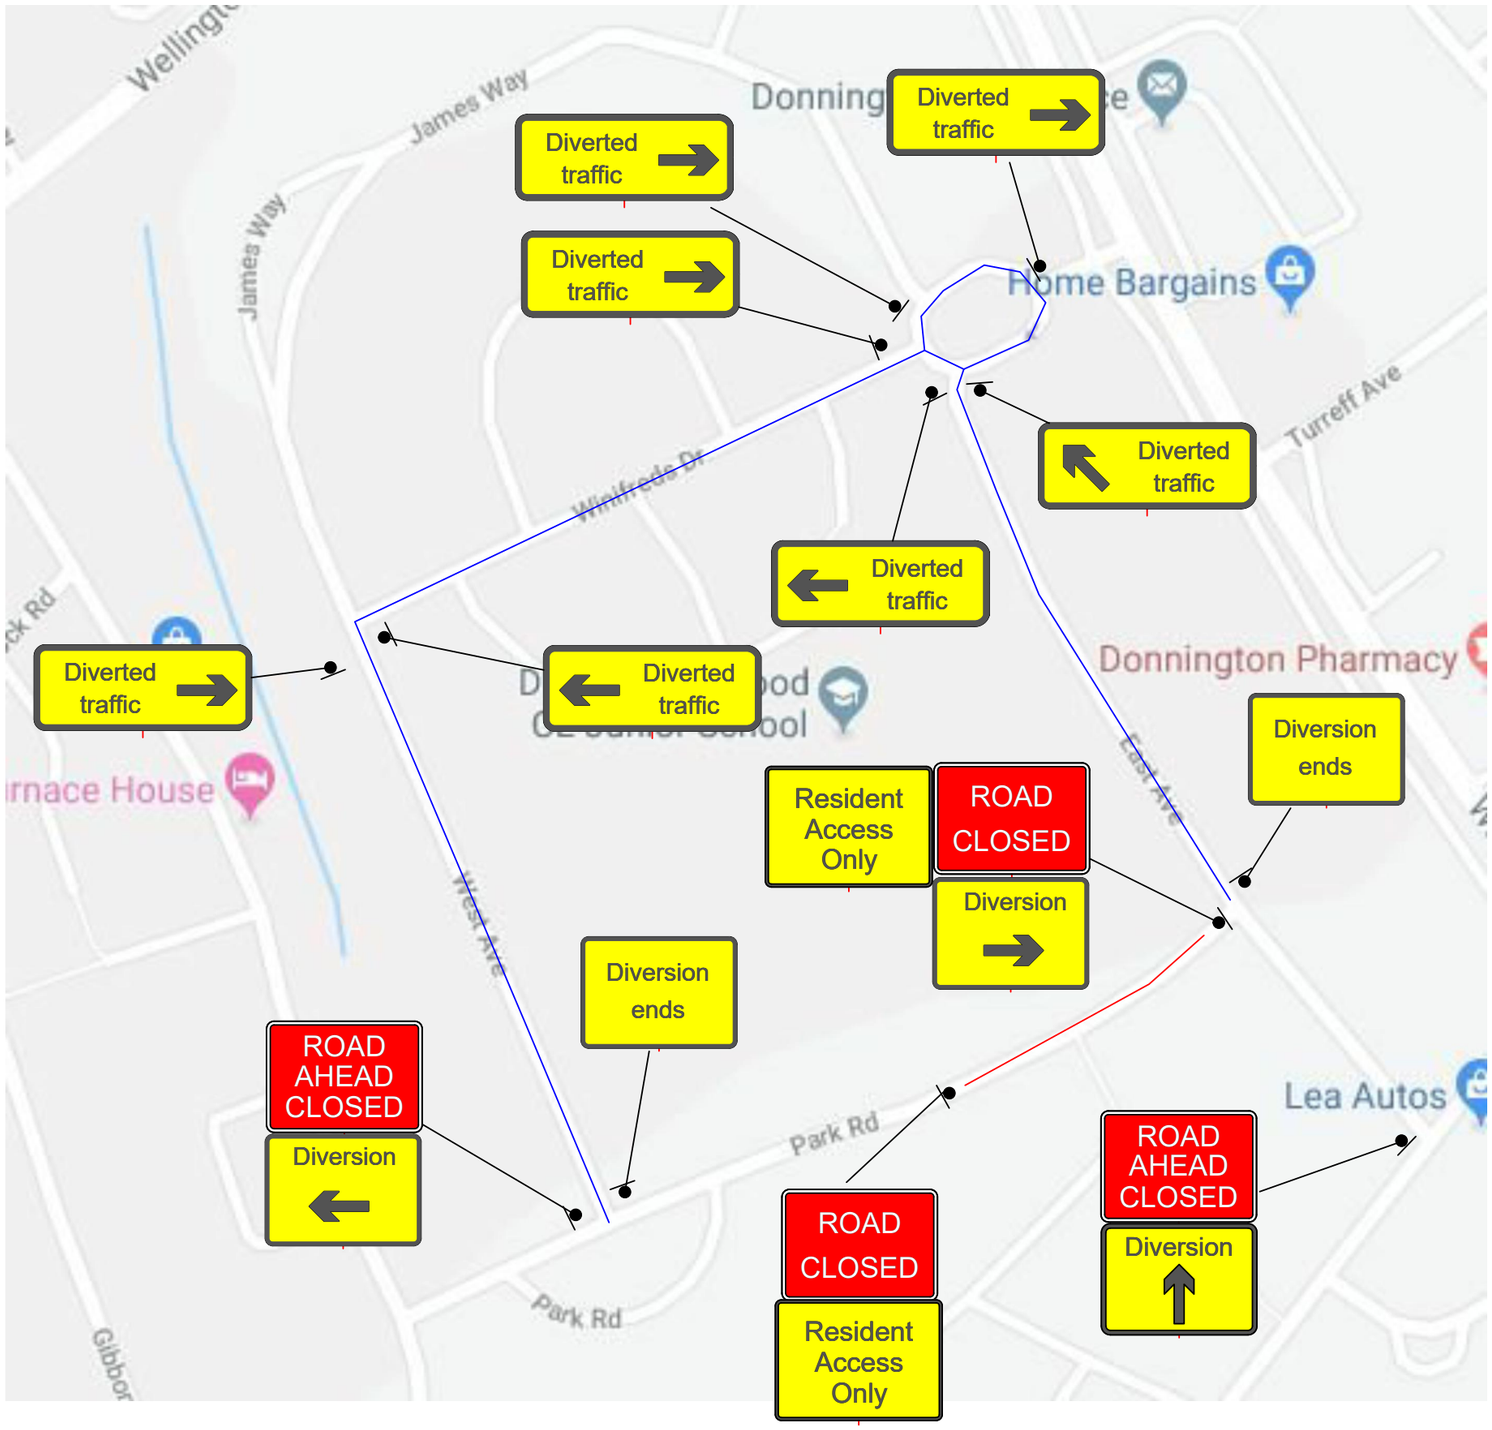

QTY: 2 REF: REG53 Regulation 53 Sign - 3 Lines	Resident Access Only
QTY: 1 REF: 2702 Start of temporary diversion route (ahead)	Diversion
QTY: 2 REF: 7010-1 Nature of temporary hazard ahead - Road Ahead Closed	ROAD AHEAD CLOSED
QTY: 2 REF: 2702 End of temporary diversion route (text)	Diversion ends
QTY: 1 REF: 2703 Direction of temporary diversion route from junction ahead (45 deg left)	Diverted traffic
QTY: 4 REF: 2703 Direction of temporary diversion route from junction ahead (right)	Diverted traffic
QTY: 1 REF: 2702 Start of temporary diversion route (left)	Diversion
QTY: 2 REF: 2703 Direction of temporary diversion route from junction ahead (left)	Diverted traffic
QTY: 1 REF: 2702 Start of temporary diversion route (right)	Diversion
QTY: 2 REF: 7010-1 Nature of temporary hazard ahead - Road Closed	ROAD CLOSED

Quantum Traffic Management
www.quantumtm.co.uk
+44 (0) 01978280144

Drn:	DB
Chk:	AS
App	
Date:	10/10/19

Balfour Beatty

Project: Park Road, TF2 8BW PH1

Rev	Drn:	Chk	App	Description	Date

Drawing: Traffic management arrangement for Road Closure and Diversion

Drawing No: QTM-DB-BB-083

CONE-XXXXX

Scale: N.T.S