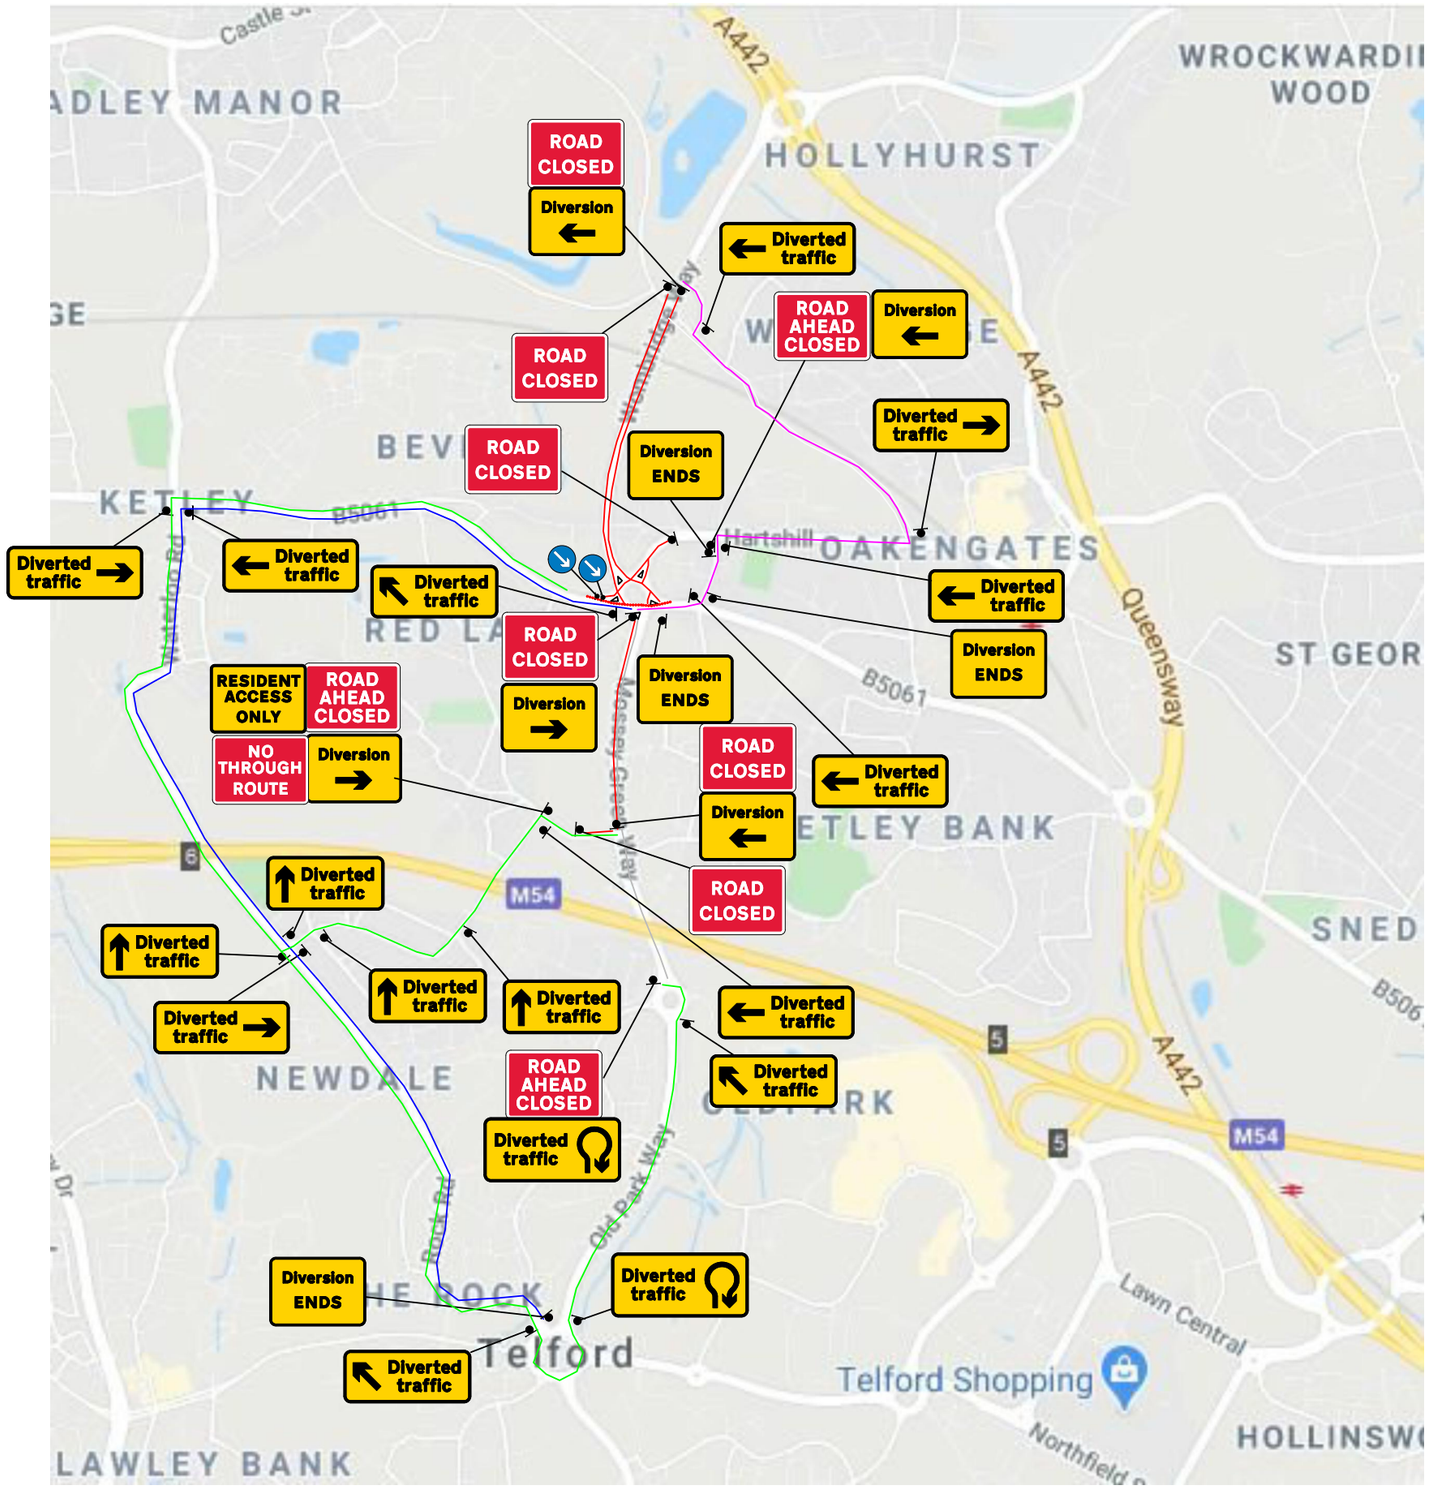

Qty: 1 Ref: 13.9 Schedule 13-9 : Temporary Information	NO THROUGH ROUTE
Qty: 1 Ref: 13.9 Schedule 13-9 : Temporary Information	RESIDENT ACCESS ONLY
Qty: 4 Ref: 2702 End of temporary diversion route	Diversion ENDS
Qty: 2 Ref: 2702 Start of temporary diversion route	Diversion →
Qty: 3 Ref: 2702 Start of temporary diversion route	Diversion ←
Qty: 3 Ref: 2703 Direction of temporary diversion route from junction ahead	Diverted traffic ↖
Qty: 5 Ref: 2703 Direction of temporary diversion route from junction ahead	Diverted traffic ←
Qty: 4 Ref: 2703 Direction of temporary diversion route from junction ahead	Diverted traffic ↑
Qty: 3 Ref: 2703 Direction of temporary diversion route from junction ahead	Diverted traffic →
Qty: 2 Ref: 2703 Direction of temporary diversion route u-turn at roundabout ahead	Diverted traffic ↻
Qty: 2 Ref: 610 Keep right	↘
Qty: 6 Ref: 7010-FP-13-9 Nature of temporary hazard ahead - Road Closed	ROAD CLOSED
Qty: 3 Ref: 7010-FP-13-9 Nature of temporary hazard ahead - Road Ahead Closed	ROAD AHEAD CLOSED

Quantum Traffic Management
www.quantumtm.co.uk
+44 (0) 01978280144

Drn:	DB
Chk:	AS
App	
Date:	21/07/20

Balfour Beatty

Project: Beveley Roundabout TF1 5YB PH2

Rev	Drn:	Chk	App	Description	Date

Drawing: Traffic management arrangement for Road Closure and Diversion

Drawing No: QTM-DB-BB-211a

CONE-XXXXX

Scale: N.T.S