Qty: 1 Ref: 13-9 Schedule 13 : Temporary Sign	For Hortonwood Hadley Park E And DENSO For A442 Northbound Leegomery Rnd
Qty: 2 Ref: 13.9 Schedule 13-9 : Temporary Information	NO THROUGH ROUTE
Qty: 1 Ref: 13.9 Schedule 13-9 : Temporary Information	Please Wait Here For Access To Hadley Park E And DENSO
Qty: 1 Ref: 13.9 Schedule 13-9 : Temporary Information	Follow Diversion For A442 (Northbound)
Qty: 1 Ref: 13.9 Schedule 13-9 : Temporary Information	No Access To A442 Via Hortonwood Follow Diversion
Qty: 1 Ref: 13.9 Schedule 13-9 : Temporary Information	For Access To Hadley Park E And DENSO Follow Diversion
Qty: 3 Ref: 2702 End of temporary diversion route	Diversion ENDS
Qty: 3 Ref: 2702 Start of temporary diversion route	Diversion →
Qty: 1 Ref: 2702 Start of temporary diversion route	Diversion ←
Qty: 7 Ref: 2703 Direction of temporary diversion route from junction ahead	Diverted traffic ↑
Qty: 12 Ref: 2703 Direction of temporary diversion route from junction ahead	Diverted traffic →
Qty: 5 Ref: 2703 Direction of temporary diversion route from junction ahead	Diverted traffic ↖
Qty: 3 Ref: 2703 Direction of temporary diversion route from junction ahead	Diverted traffic ←
Qty: 1 Ref: 573 Direction to hazard right	→
Qty: 4 Ref: 7010.1 Nature of temporary hazard ahead - Road Ahead Closed	ROAD AHEAD CLOSED
Qty: 2 Ref: 7010.1 Nature of temporary hazard ahead - Road Closed	ROAD CLOSED

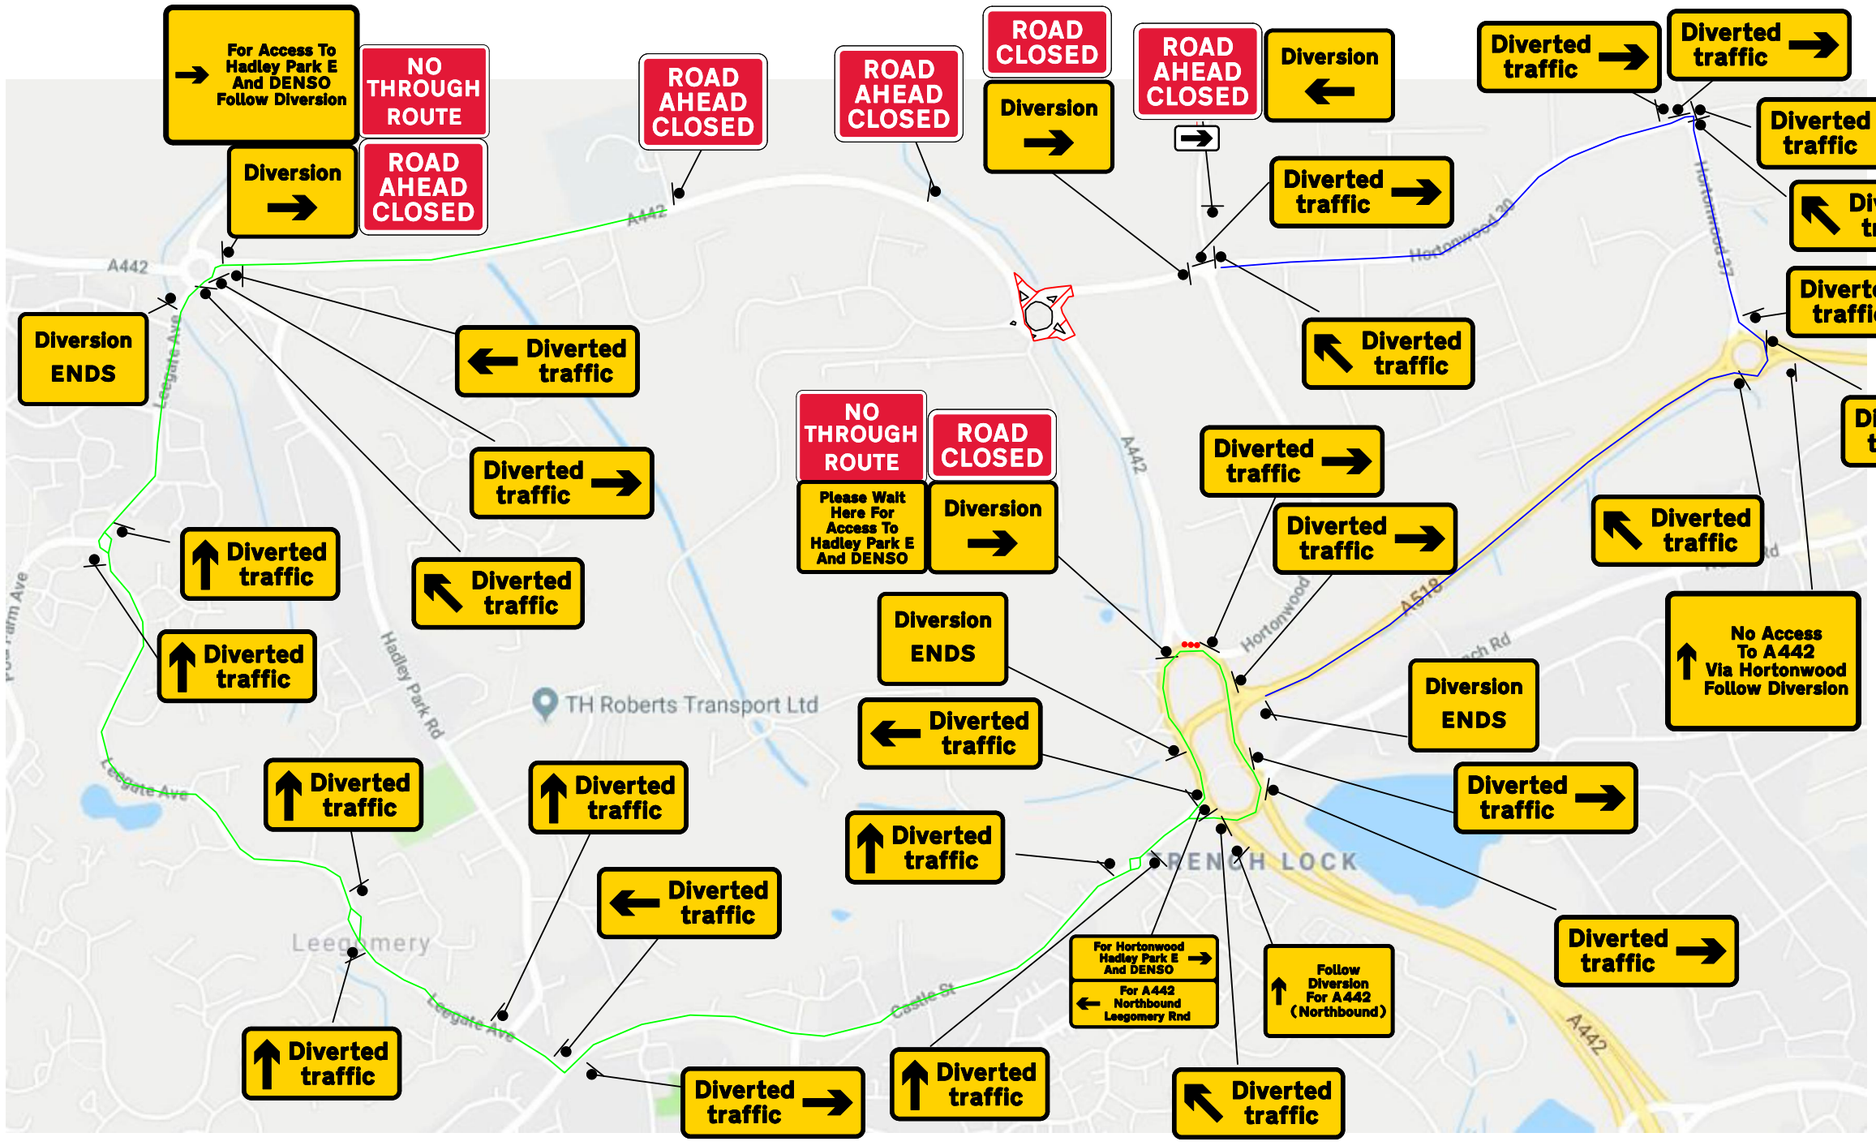

Quantum Traffic Management www.quantumtm.co.uk +44 (0) 01978280144	Drn:	DB	Balfour Beatty							Drawing: Traffic management arrangement for Road Closure and Diversion	Drawing No: QTM-DB-BB-369
	Chk:	AS									CONE-XXXXX
	App		Hadley Park Rnd, Hadley Telford TF1 6AF								
	Date:	26/07/21		Rev	Drn:	Chk	App	Description	Date		Scale: N.T.S