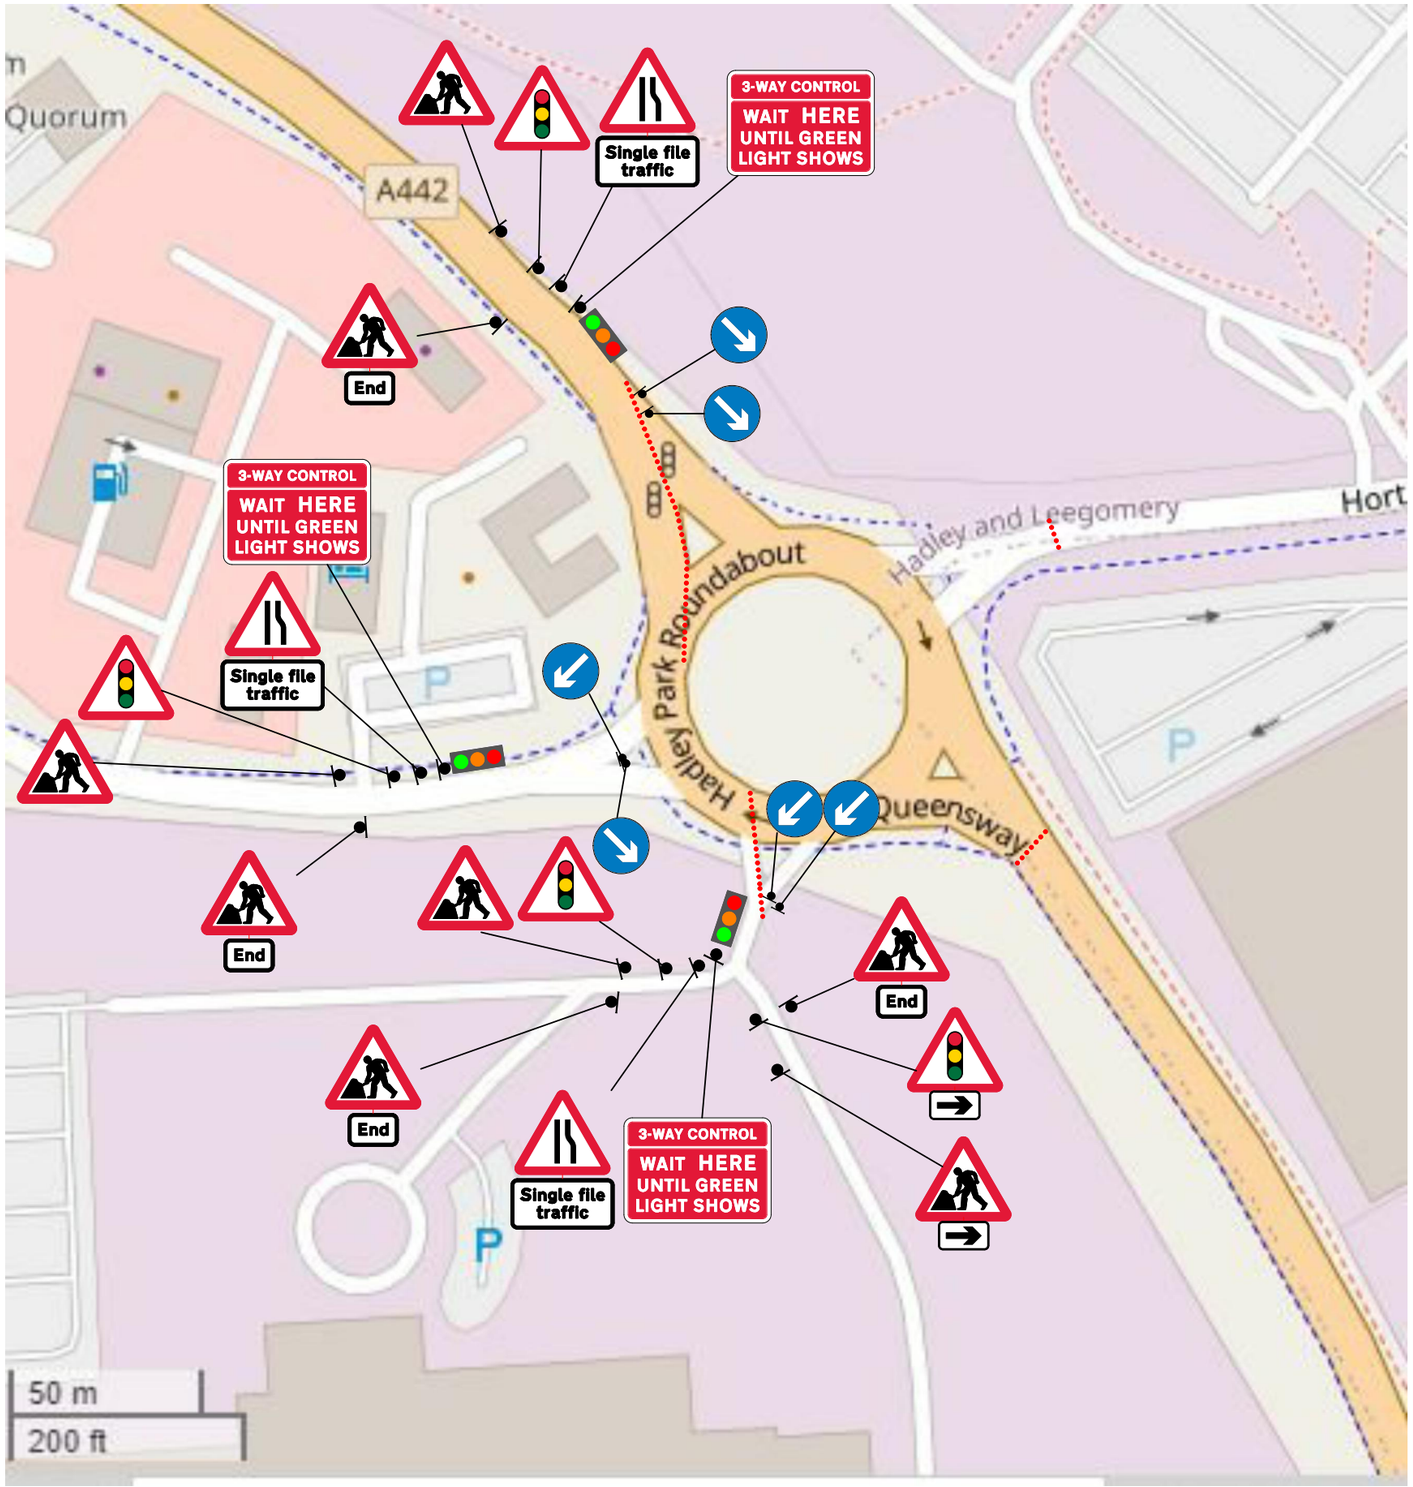

Qty: 3 Ref: 517 Road narrows on one side only ahead - right	
Qty: 3 Ref: 518 Single file traffic	Single file traffic
Qty: 4 Ref: 543 Traffic signals ahead	
Qty: 2 Ref: 573 Direction to hazard right	
Qty: 3 Ref: 610 Keep right	
Qty: 3 Ref: 610 Keep left	
Qty: 4 Ref: 645 End panel	End
Qty: 8 Ref: 7001 Road works ahead	
Qty: 3 Ref: 7011.1 3 Way Control - Wait here until green light shows	3-WAY CONTROL WAIT HERE UNTIL GREEN LIGHT SHOWS

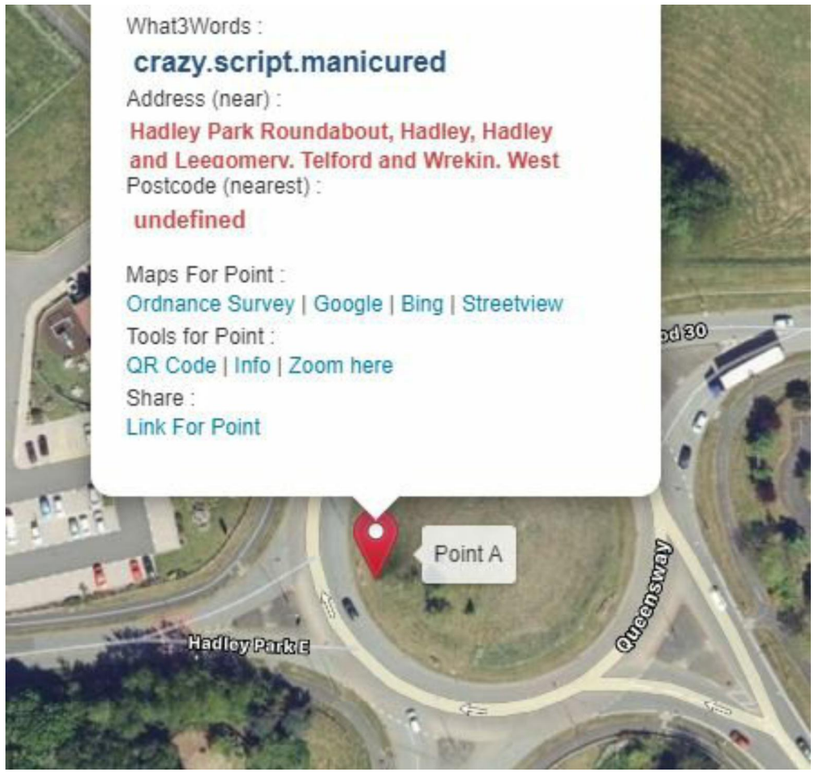

Quantum Traffic Management www.quantumtm.co.uk +44 (0) 01978280144	Drn:	DB	Balfour Beatty							Drawing No: QTM-DB-BB-368
	Chk:	AS							Drawing: Traffic management arrangement for 3 Way TTL	CONE-XXXXX
	App		Hadley Park Rnd, Hadley Telford TF1 6AF							
	Date:	26/07/21		Rev	Drn:	Chk	App	Description	Date	Scale: N.T.S