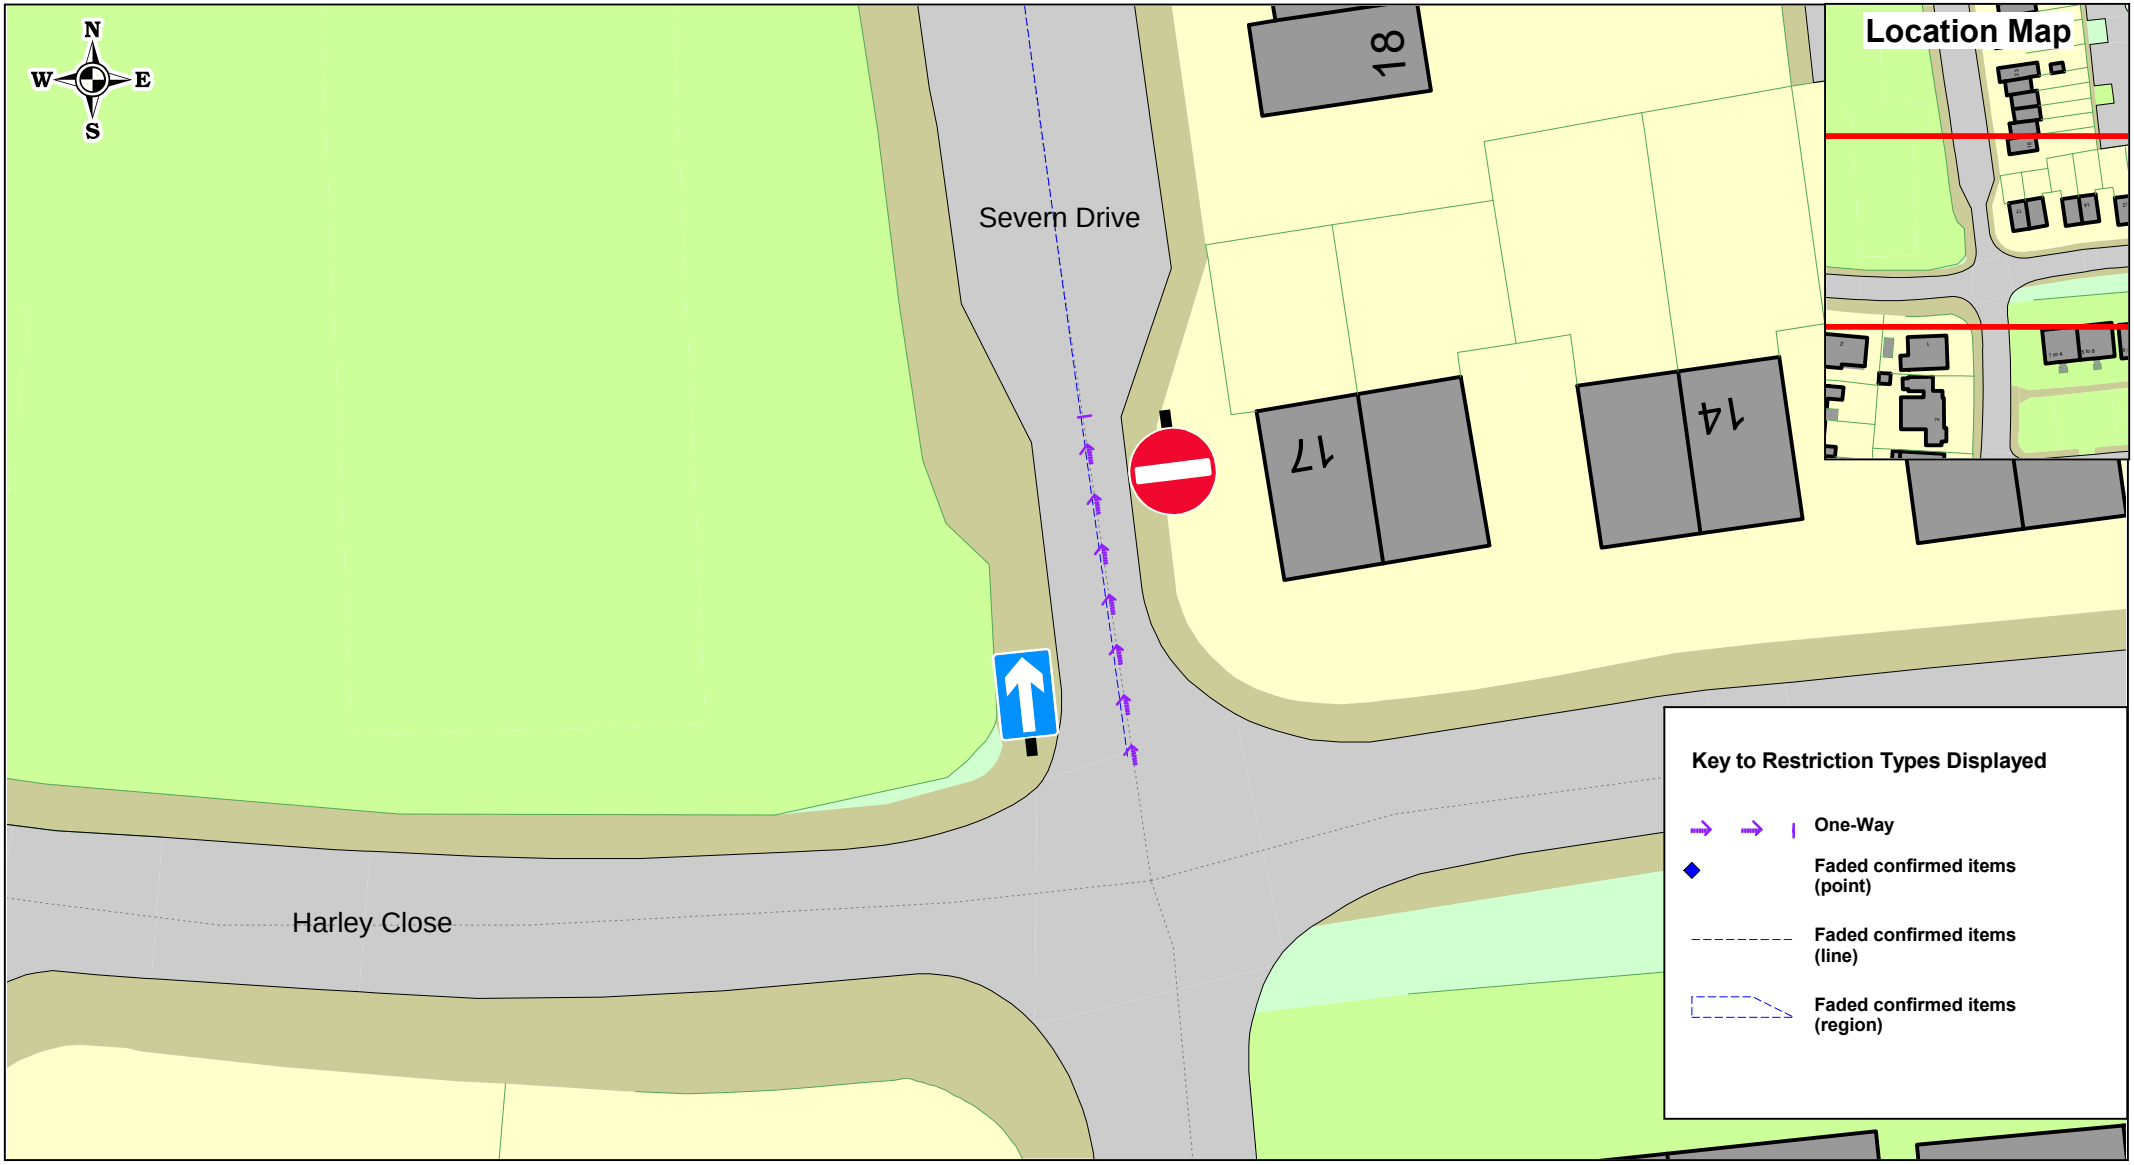

a co-operative council

Telford & Wrekin COUNCIL

One-way Street Restriction
Severn Drive
Wellington Telford

© Crown copyright. All rights reserved
Telford & Wrekin
Licence No. 100019694 2022

SCALE	1 : 340
DATE	16/12/2022
DRAWING No.	TRO-2022-52
DRAWN BY	IN
	Page 1 of 1