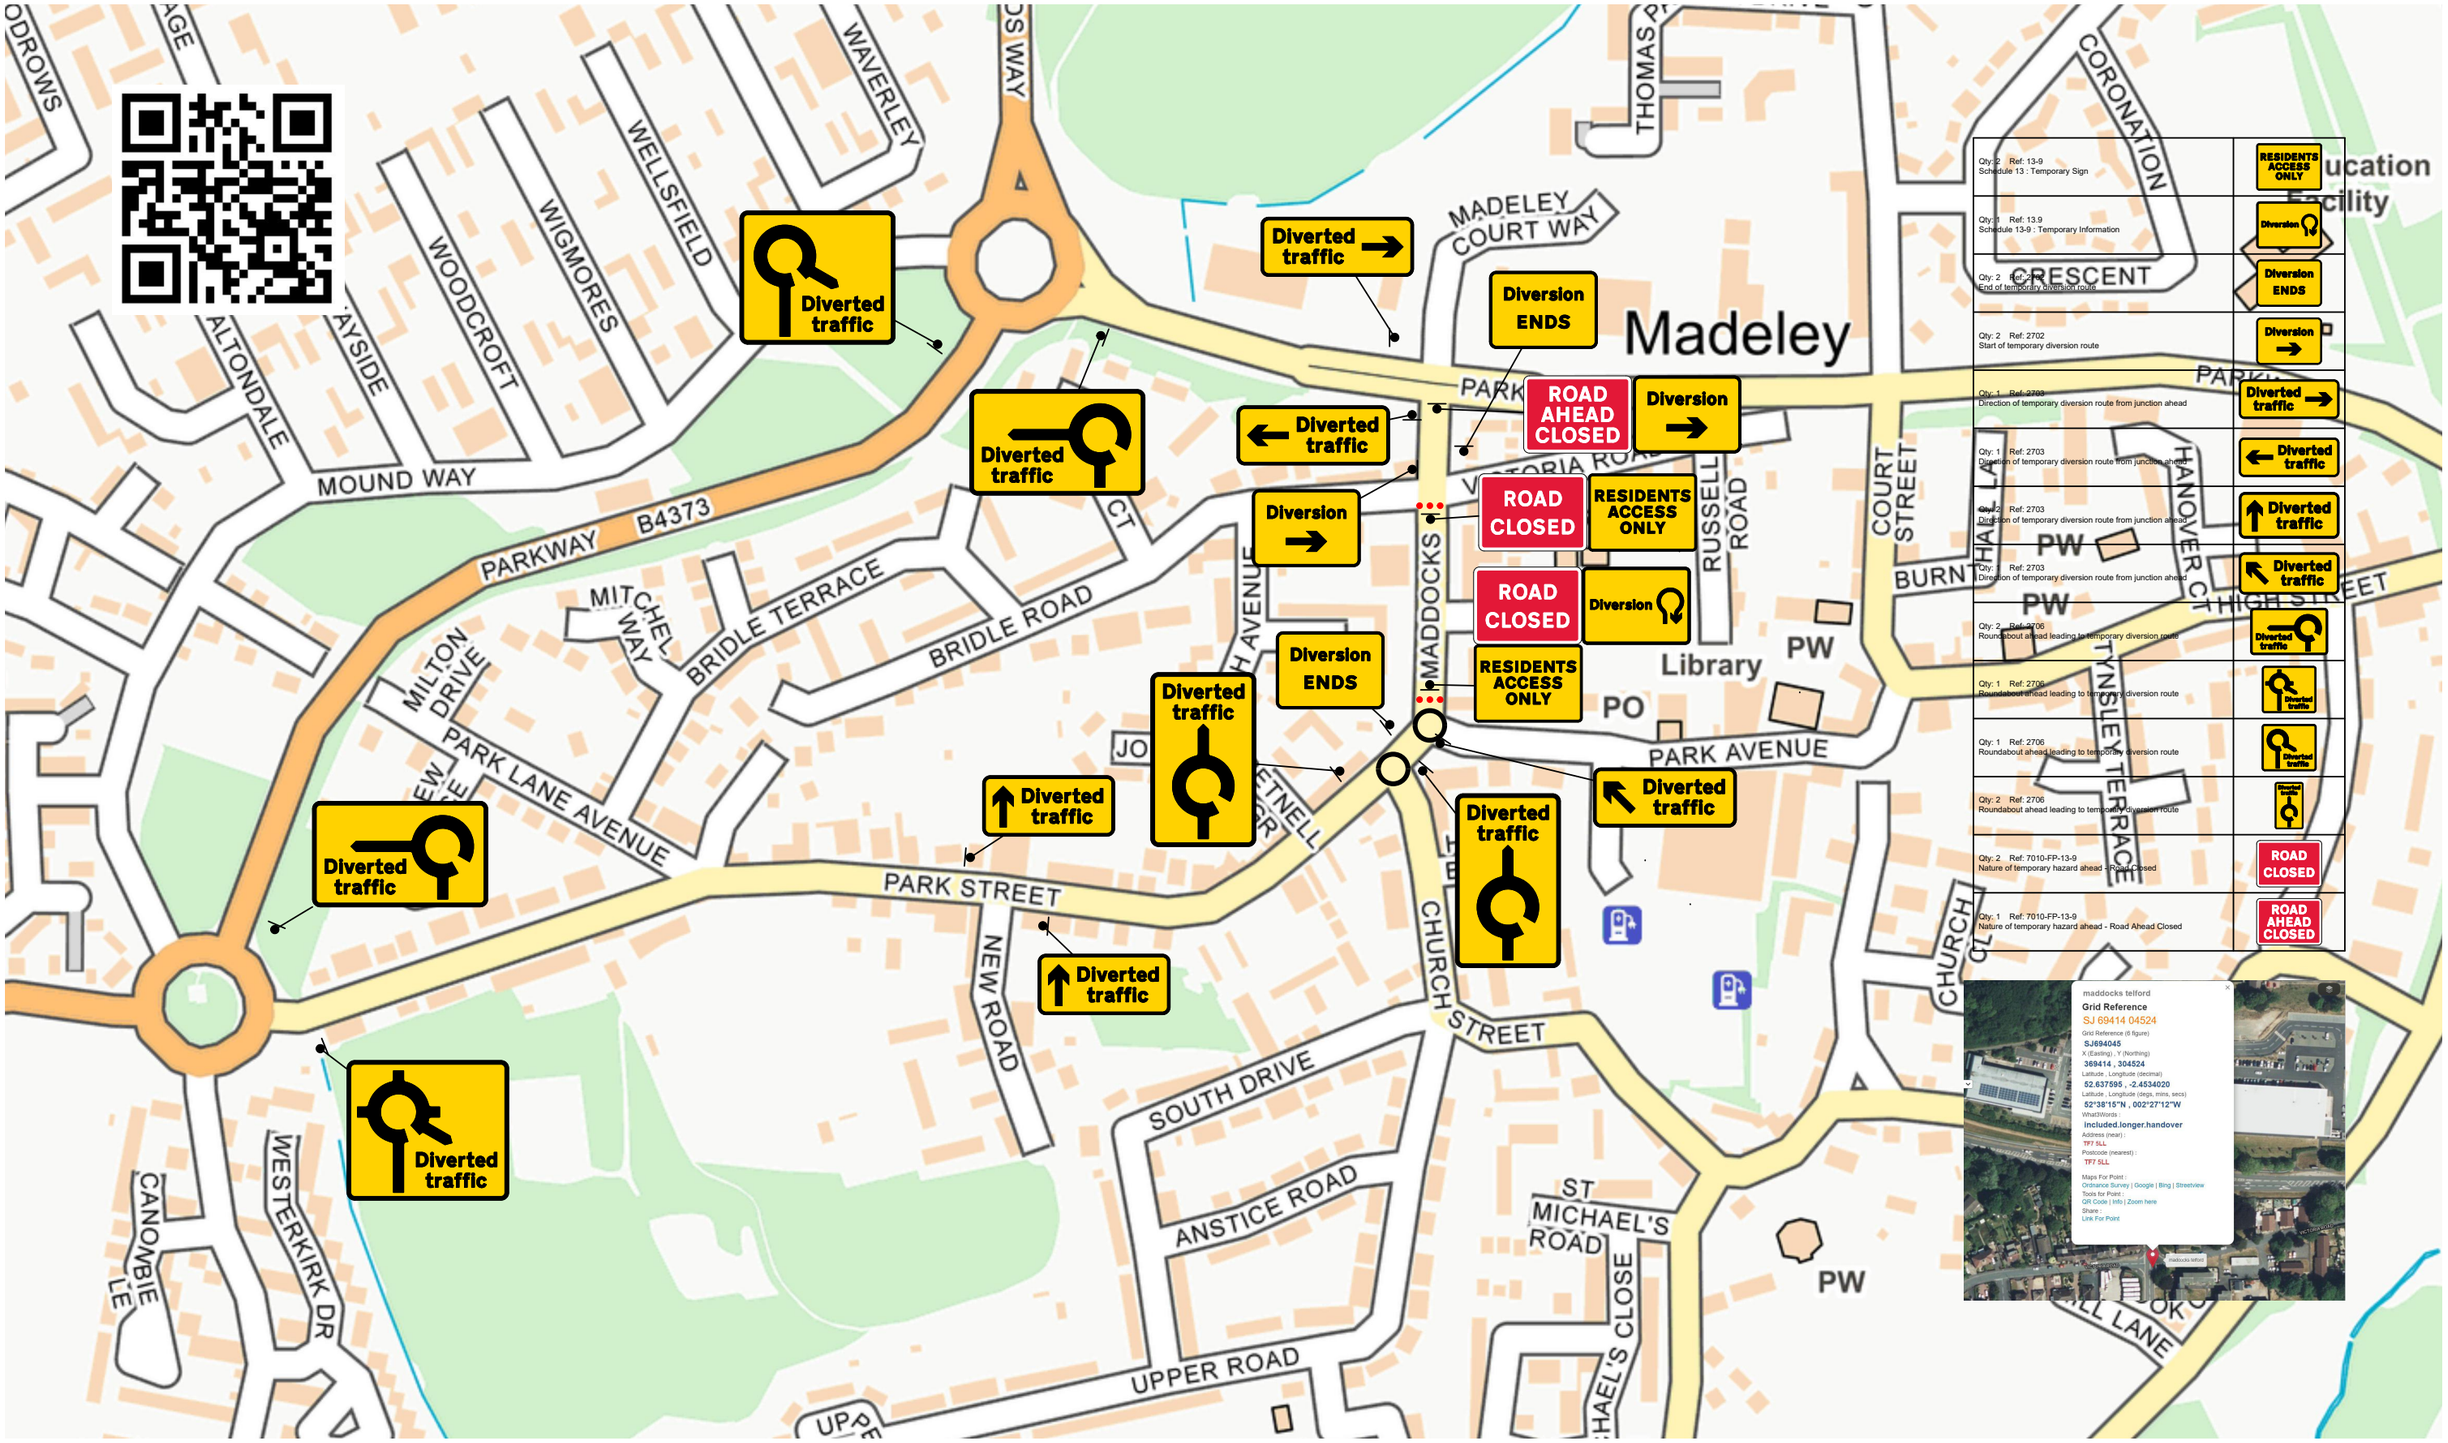

Quantum Traffic Management www.quantumtm.co.uk +44 (0) 01978280144 Balfour Beatty	Drn:	PV	Balfour Beatty							Drawing: Traffic management arrangement for Road Closure and Diversion	Drawing No: QTM-PV-BB-5002
	Chk:	SL									CONE-XXXXX
	App		Maddocks, Telford TF7 5LL								Scale: N.T.S
	Date:	06/03/23		Rev	Drn:	Chk	App	Description	Date		