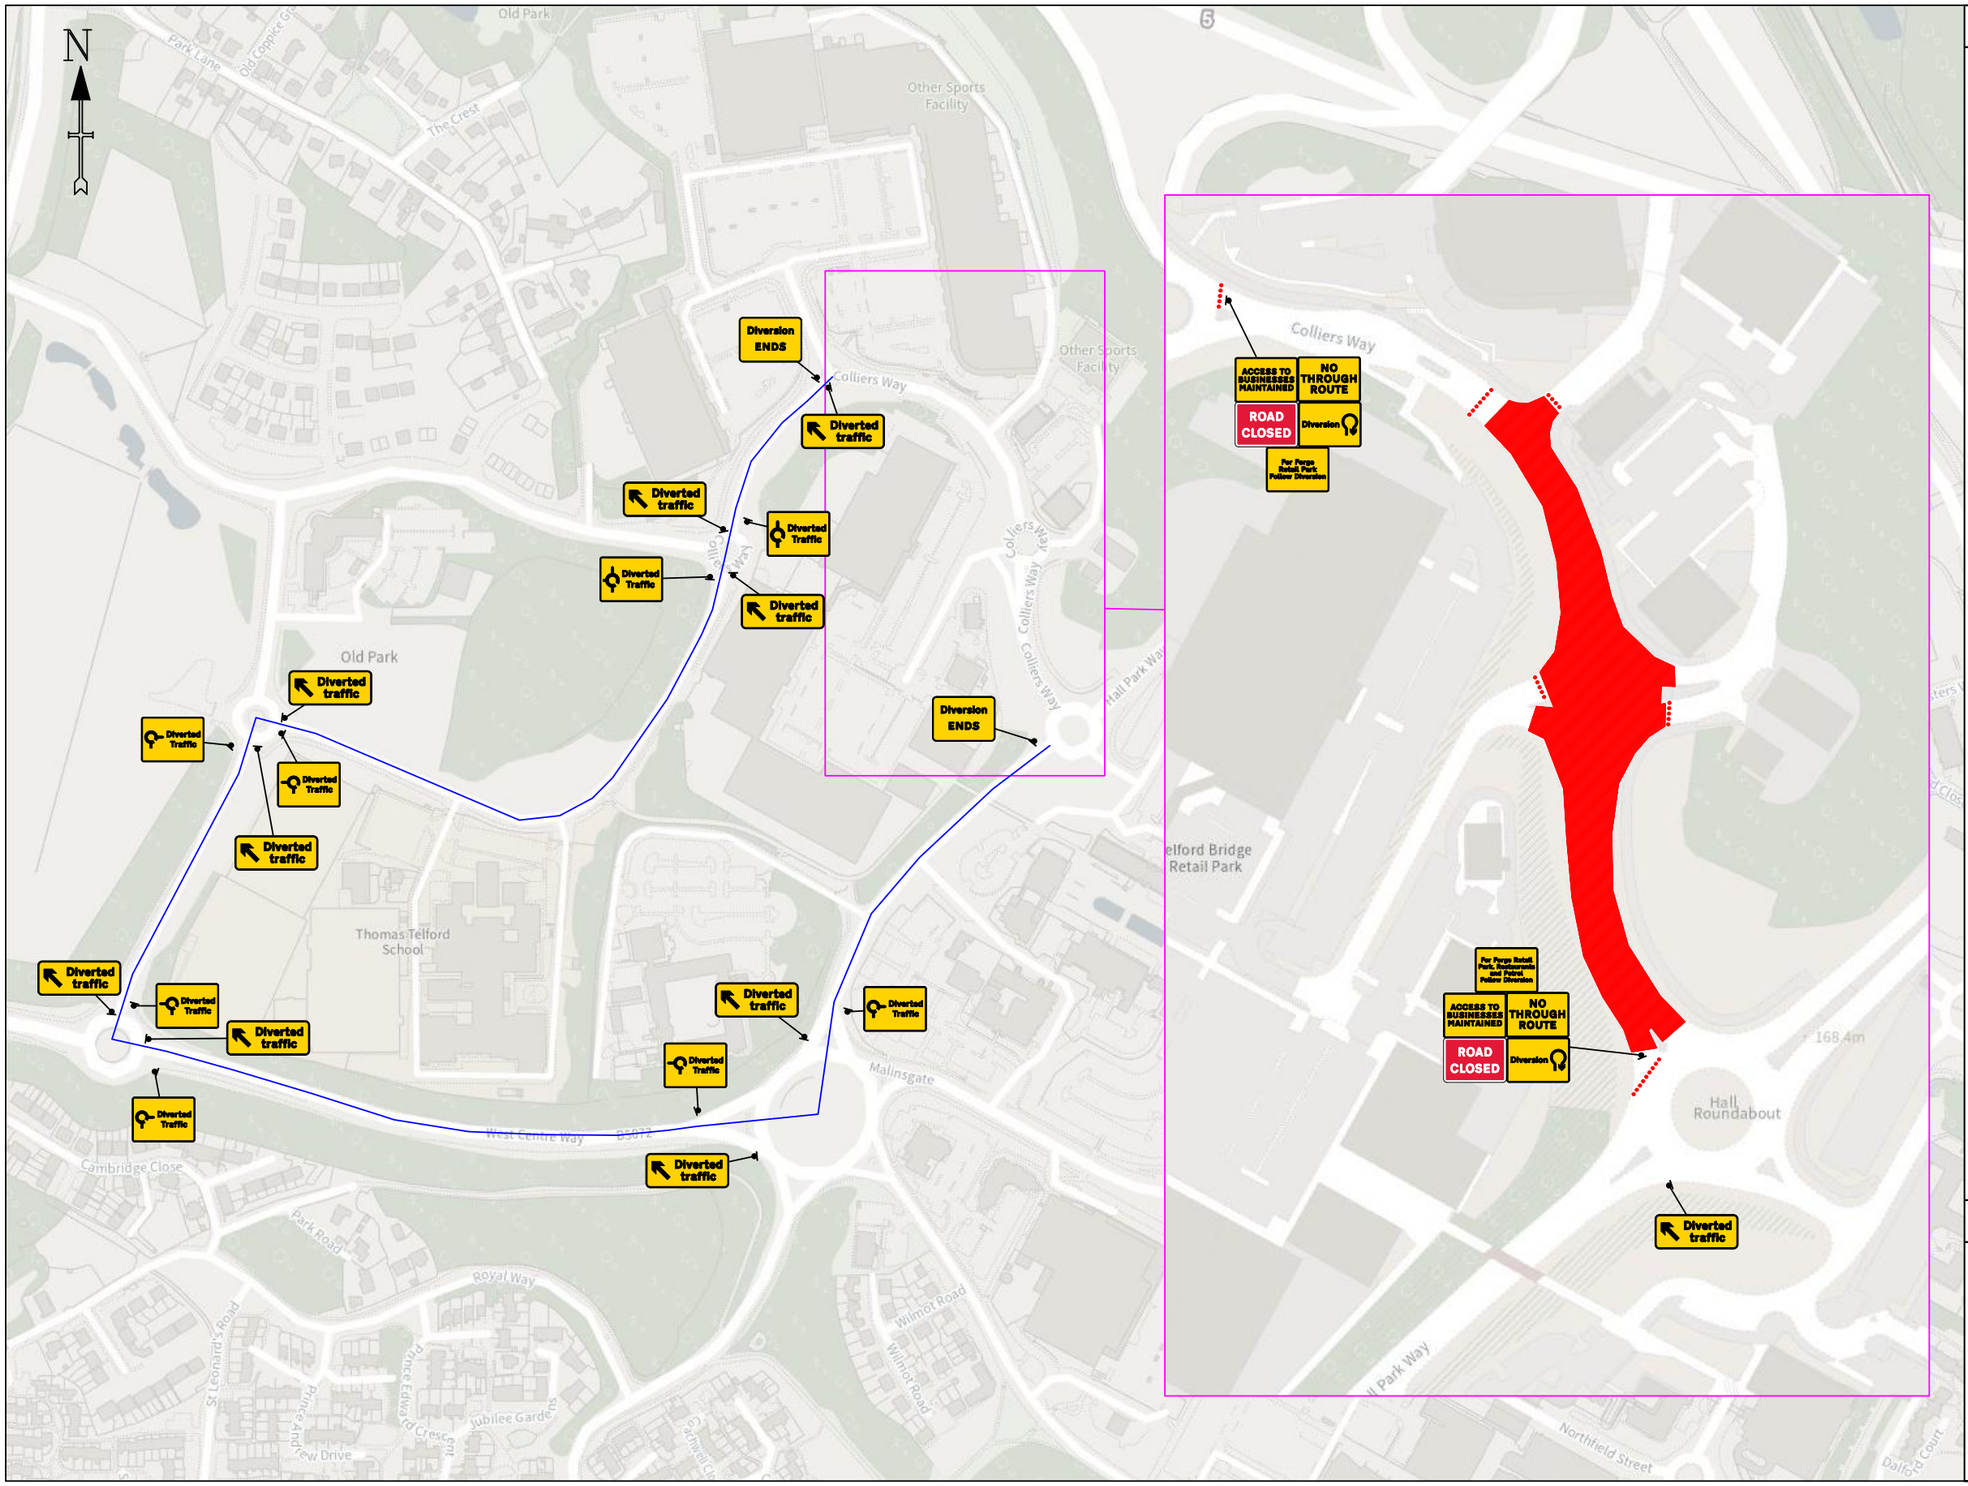

Required Kit

Qty: 2 Ref: 13-9 Schedule 13 : Temporary Sign	NO THROUGH ROUTE
Qty: 1 Ref: 13.9 Schedule 13-9 : Temporary Information	Diverted Traffic
Qty: 3 Ref: 13.9 Schedule 13-9 : Temporary Information	Diverted Traffic
Qty: 3 Ref: 13.9 Schedule 13-9 : Temporary Information	Diverted Traffic
Qty: 2 Ref: 13.9 Schedule 13-9 : Temporary Information	ACCESS TO BUSINESSES MAINTAINED
Qty: 2 Ref: 13.9 Schedule 13-9 : Temporary Information	Diversion
Qty: 1 Ref: 13.9 Schedule 13-9 : Temporary Information	Diverted Traffic
Qty: 1 Ref: 13.9 Schedule 13-9 : Temporary Information	For Forge Retail Park, Restaurants and Petrol Follow Diversion
Qty: 1 Ref: 13.9 Schedule 13-9 : Temporary Information	For Forge Retail Park Follow Diversion
Qty: 2 Ref: 2702 End of temporary diversion route	Diversion ENDS
Qty: 10 Ref: 2703 Direction of temporary diversion route from junction ahead	Diverted traffic
Qty: 2 Ref: 7010-FP-13-9 Nature of temporary hazard ahead - Road Closed	ROAD CLOSED

Job Location QR Code & 3 Words

- CHERUBS
- FORMER
- ARRAY

Quantum Traffic Management
www.quantumtm.co.uk
+44 (0) 01978280144

Drn:	PV
Chk:	SL
App	
Date:	16/08/23

Balfour Beatty

Site Location
Colliers Way, Old Park, Lawley and Overdale, Telford, Telford and Wrekin, England, TF3 4PB

Rev	Drn:	Chk	App	Description	Date

Drawing: Traffic management arrangement for Road Closure and Diversion

Drawing No: QTM-PV-BB-5035

CONE-XXXXX

Scale: N.T.S