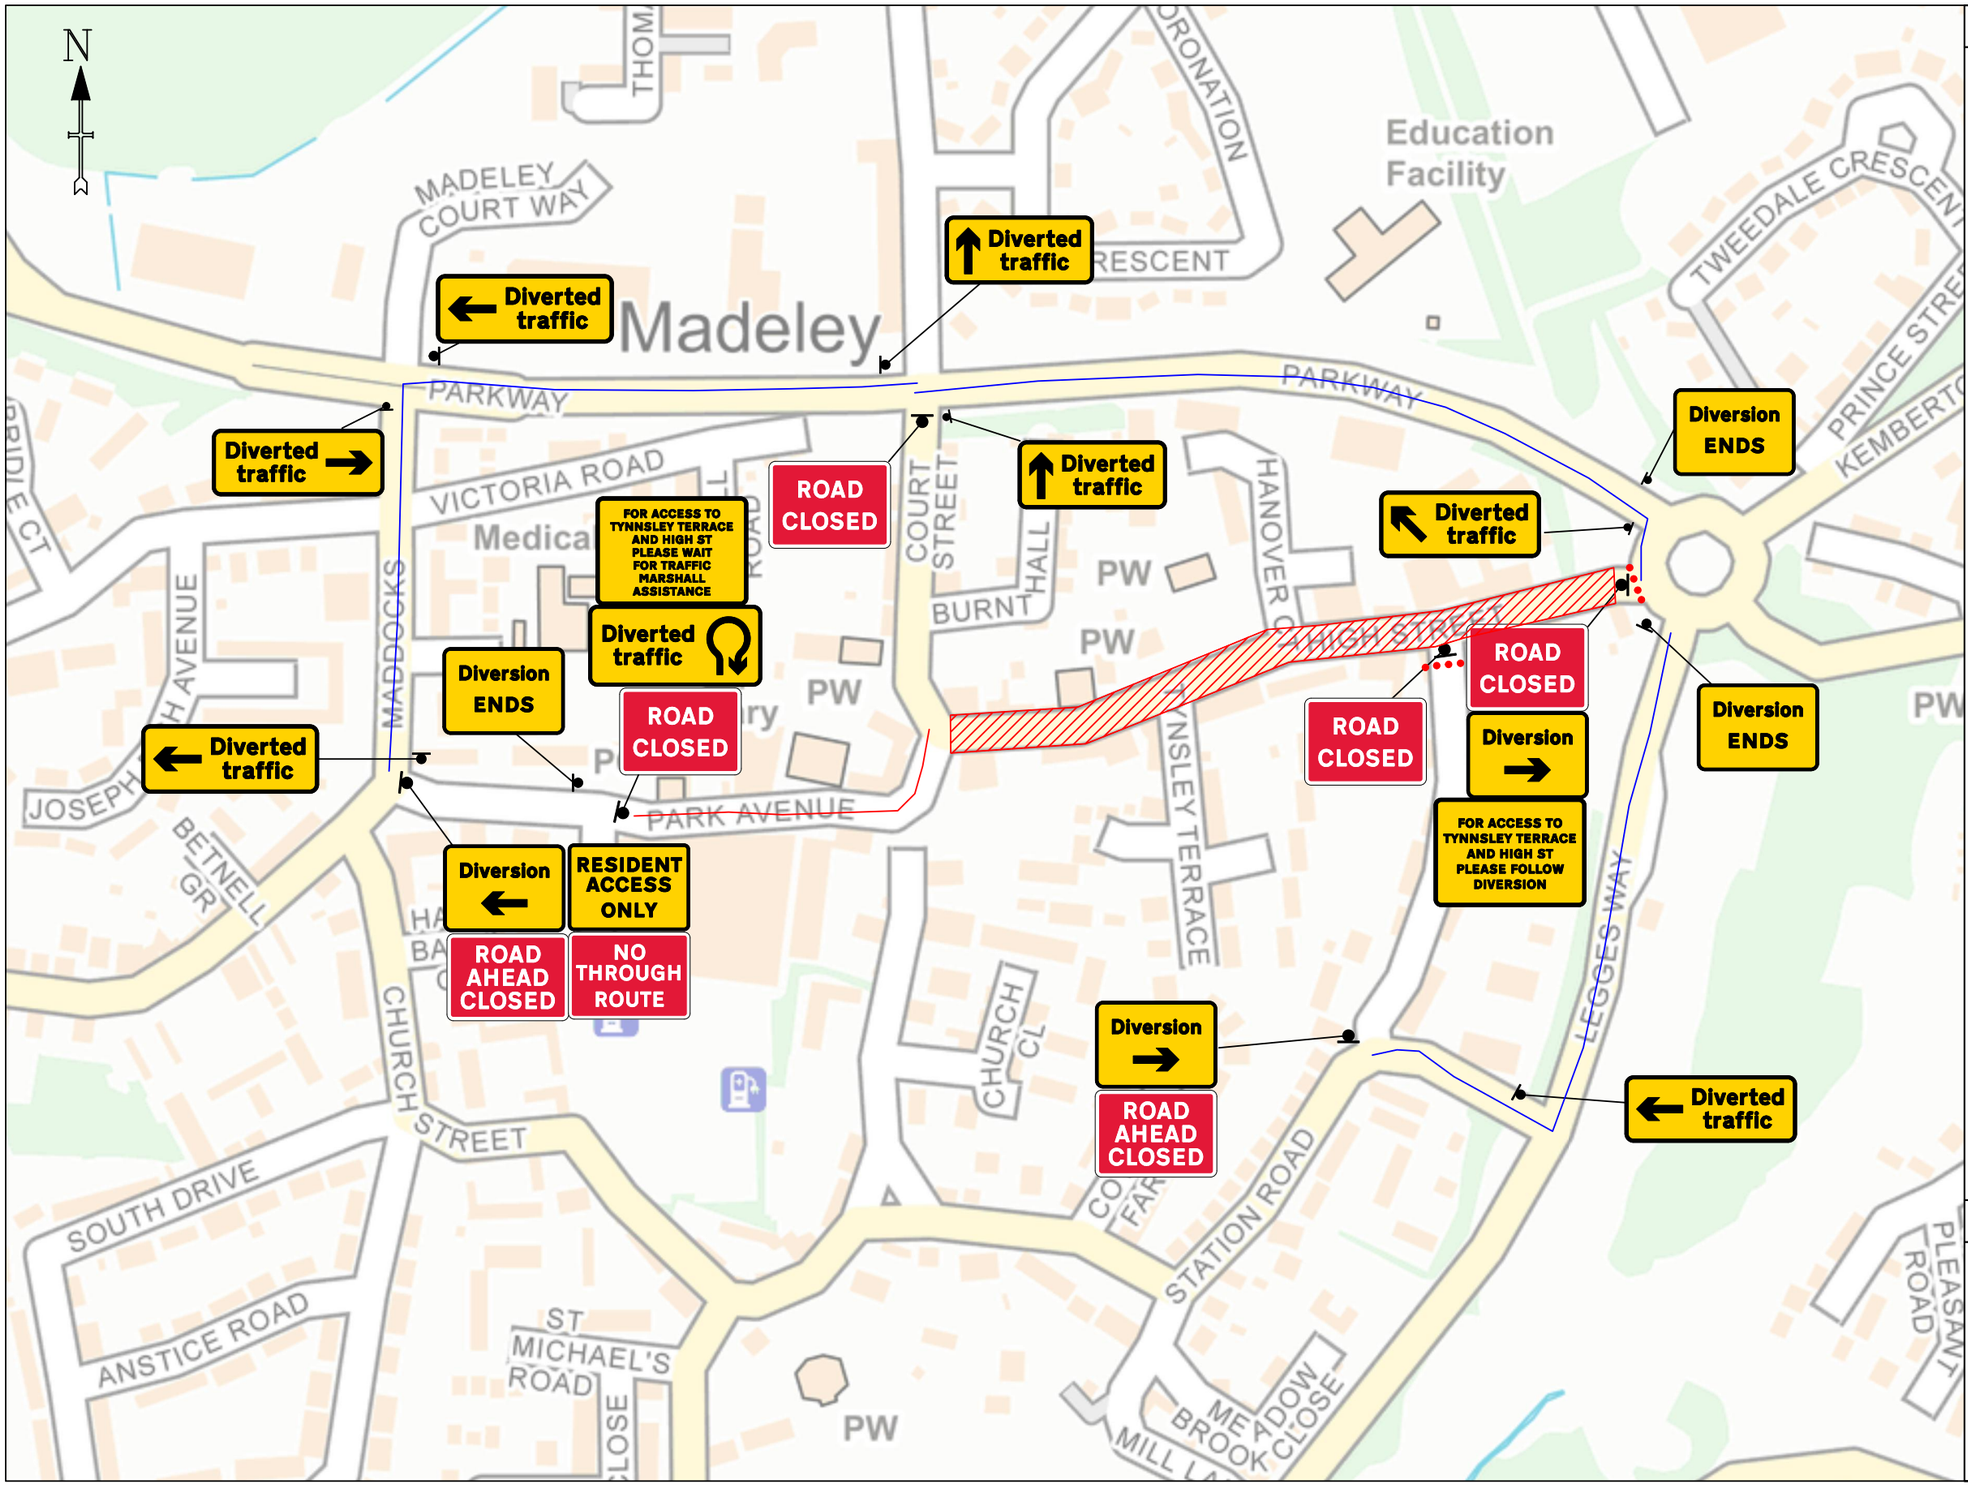

Required Kit

Qty: 1 Ref: 13.9 Schedule 13-9 : Temporary Information	RESIDENT ACCESS ONLY
Qty: 1 Ref: 13.9 Schedule 13-9 : Temporary Information	NO THROUGH ROUTE
Qty: 1 Ref: 13.9 Schedule 13-9 : Temporary Information	FOR ACCESS TO TYNNSLEY TERRACE AND HIGH ST PLEASE FOLLOW DIVERSION
Qty: 1 Ref: 13.9 Schedule 13-9 : Temporary Information	FOR ACCESS TO TYNNSLEY TERRACE AND HIGH ST PLEASE WAIT FOR TRAFFIC MARSHALL ASSISTANCE
Qty: 2 Ref: 2702 Start of temporary diversion route	Diversion →
Qty: 1 Ref: 2702 Start of temporary diversion route	Diversion ←
Qty: 3 Ref: 2702 End of temporary diversion route	Diversion ENDS
Qty: 1 Ref: 2703 Direction of temporary diversion route u-turn at roundabout ahead	Diverted traffic
Qty: 1 Ref: 2703 Direction of temporary diversion route from junction ahead	Diverted traffic
Qty: 1 Ref: 2703 Direction of temporary diversion route from junction ahead	Diverted traffic →
Qty: 3 Ref: 2703 Direction of temporary diversion route from junction ahead	← Diverted traffic
Qty: 2 Ref: 2703 Direction of temporary diversion route from junction ahead	↑ Diverted traffic
Qty: 4 Ref: 7010-FP-13-9 Nature of temporary hazard ahead - Road Closed	ROAD CLOSED
Qty: 2 Ref: 7010-FP-13-9 Nature of temporary hazard ahead - Road Ahead Closed	ROAD AHEAD CLOSED

Job Location QR Code & 3 Words

- ATOMS
- EASED
- SOMEBODY

Quantum Traffic Management
www.quantumtm.co.uk
+44 (0) 01978280144

Drn:	PV
Chk:	SL
App	
Date:	21/06/23

Balfour Beatty

Site Location
High Street, Hills Lane, Madeley, Telford and Wrekin, England, TF7 5AU

Rev	Drn:	Chk	App	Description	Date

Drawing: Traffic management arrangement for Road Closure and Diversion

Drawing No: QTM-PV-BB-5037

CONE-XXXXX

Scale: N.T.S