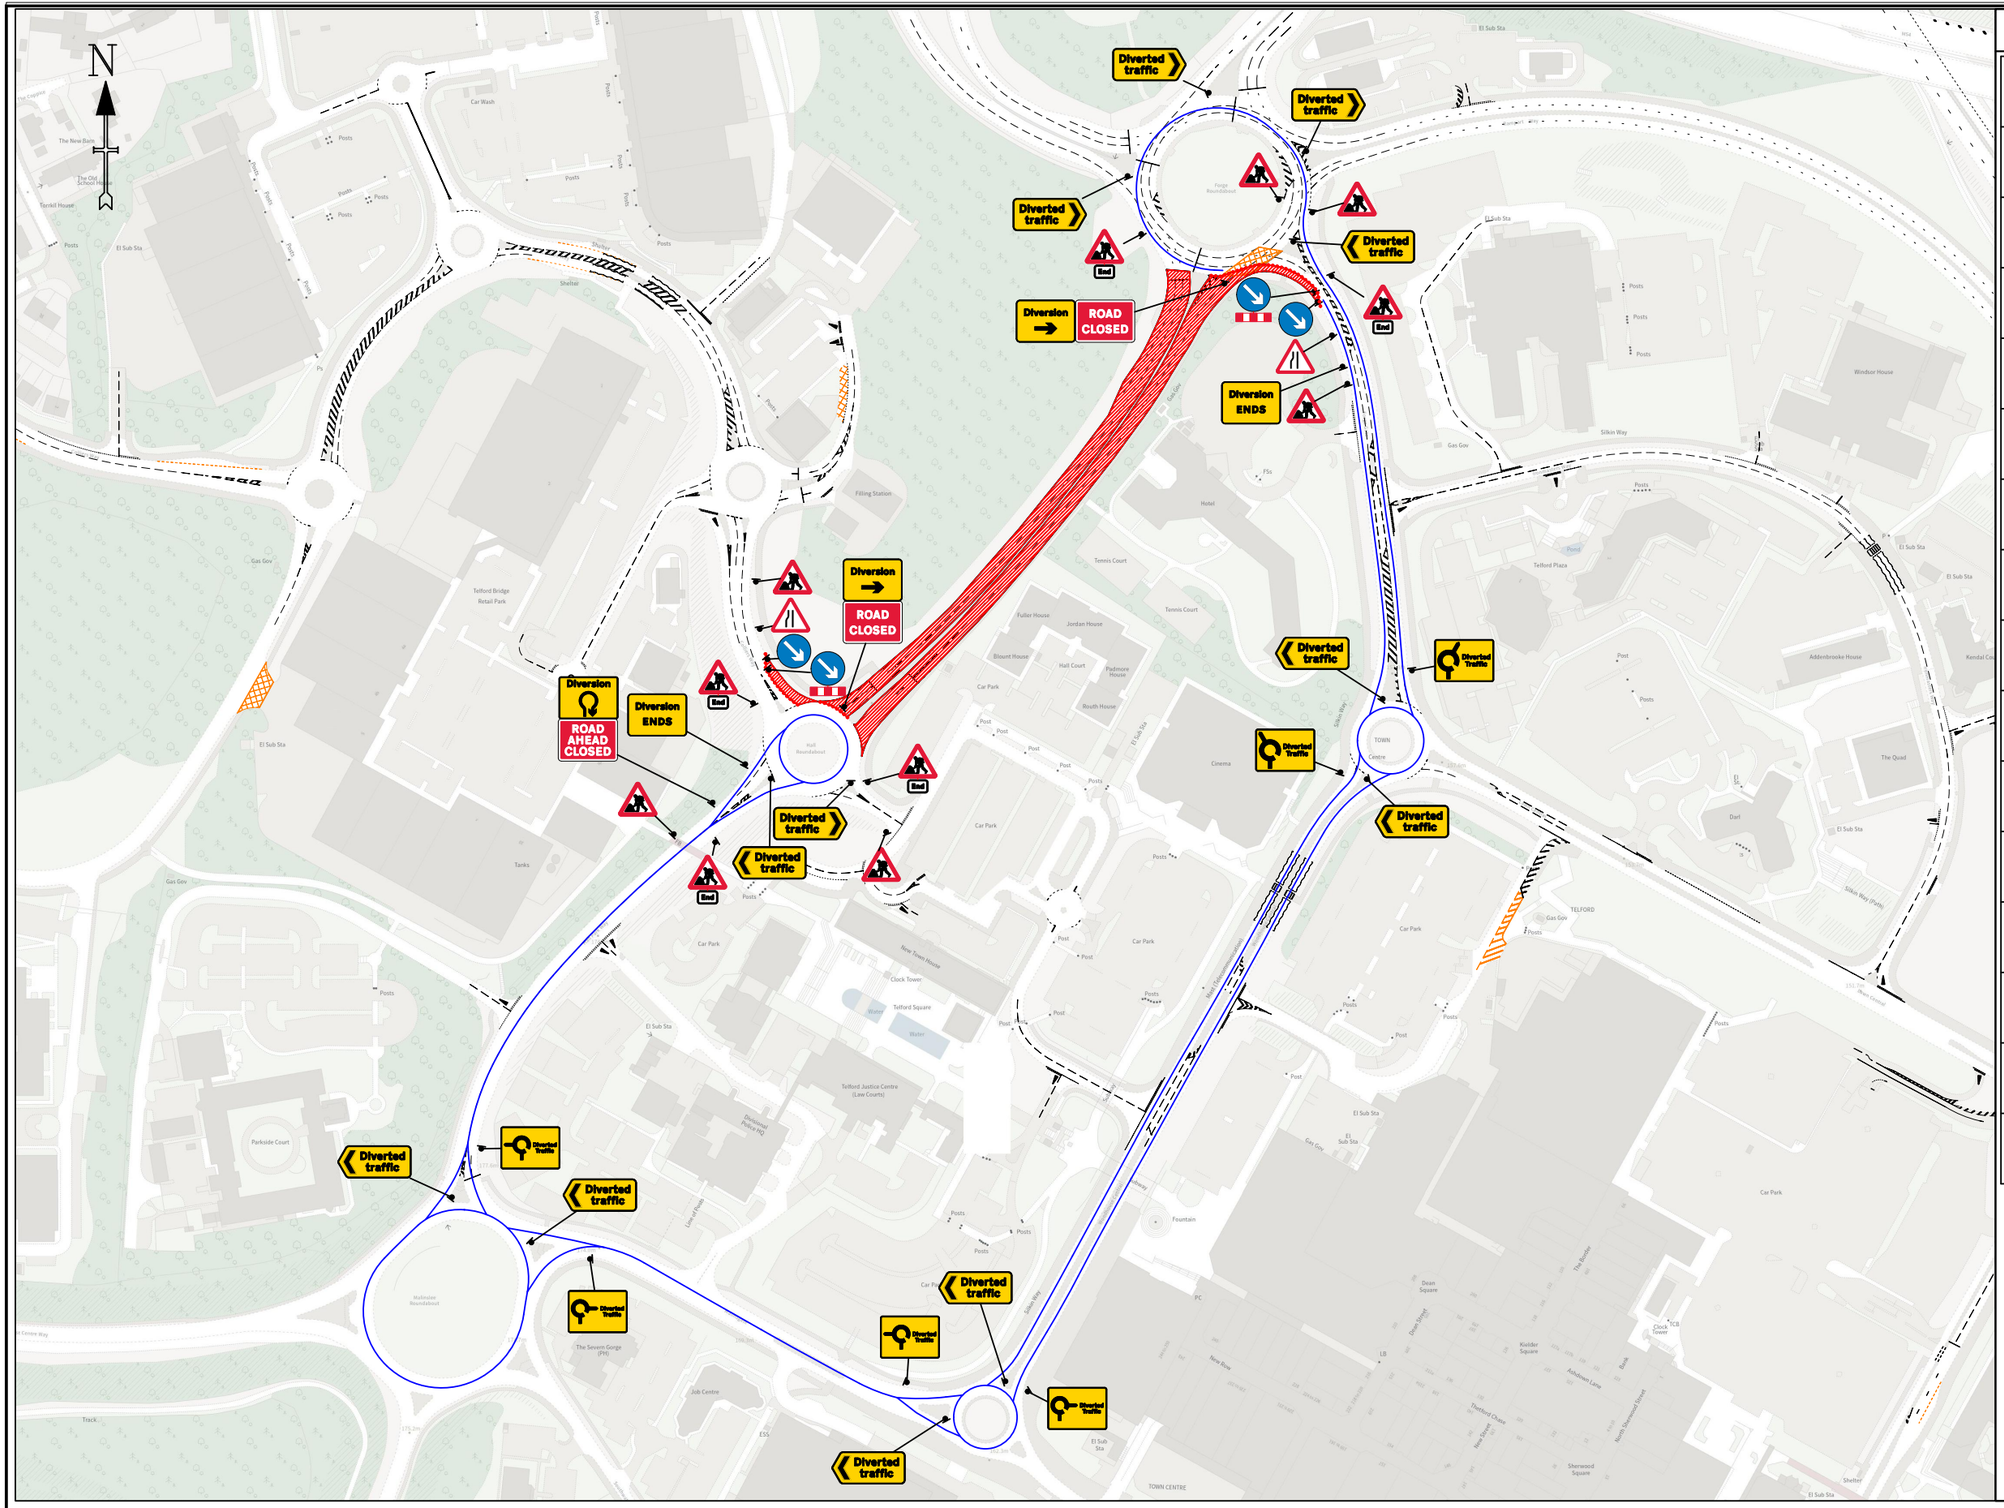

Required Kit

Qty: 1 Ref: 13-9 Schedule 13 : Temporary Sign	Diversion
Qty: 2 Ref: 13.9 Schedule 13-9 : Temporary Information	Diverted Traffic
Qty: 2 Ref: 13.9 Schedule 13-9 : Temporary Information	Diverted Traffic
Qty: 1 Ref: 13.9 Schedule 13-9 : Temporary Information	Diverted Traffic
Qty: 1 Ref: 13.9 Schedule 13-9 : Temporary Information	Diverted Traffic
Qty: 2 Ref: 2702 Start of temporary diversion route	Diversion
Qty: 2 Ref: 2702 End of temporary diversion route	Diversion ENDS
Qty: 4 Ref: 2704 Direction of temporary diversion route	Diverted traffic
Qty: 8 Ref: 2704 Direction of temporary diversion route	Diverted traffic
Qty: 2 Ref: 517 Road narrows on one side only ahead - left	
Qty: 4 Ref: 610 Keep right	
Qty: 5 Ref: 645 End panel	End
Qty: 11 Ref: 7001 Road works ahead	
Qty: 2 Ref: 7010-FP-13-9 Nature of temporary hazard ahead - Road Closed	ROAD CLOSED
Qty: 1 Ref: 7010-FP-13-9 Nature of temporary hazard ahead - Road Ahead Closed	ROAD AHEAD CLOSED
Qty: 2 Ref: 7105 Lane closure barrier	

Quantum Traffic Management
www.quantumtm.co.uk
+44 (0) 01978280144

Drn:	P.Valensa
Chk:	E.Roberts
App	
Date:	25/03/25

Balfour Beatty

Site Location
Hall Park Way, Old Park, Lawley and Overdale, Telford, Telford and Wrekin, England, TF3 4NP

Rev	Drn:	Chk	App	Description	Date

Drawing: TC.13 Traffic management arrangement for Road Closure and Diversion

Drawing No: QTM-PV-BB-TC.13

CONE-XXXXX

Scale: N.T.S