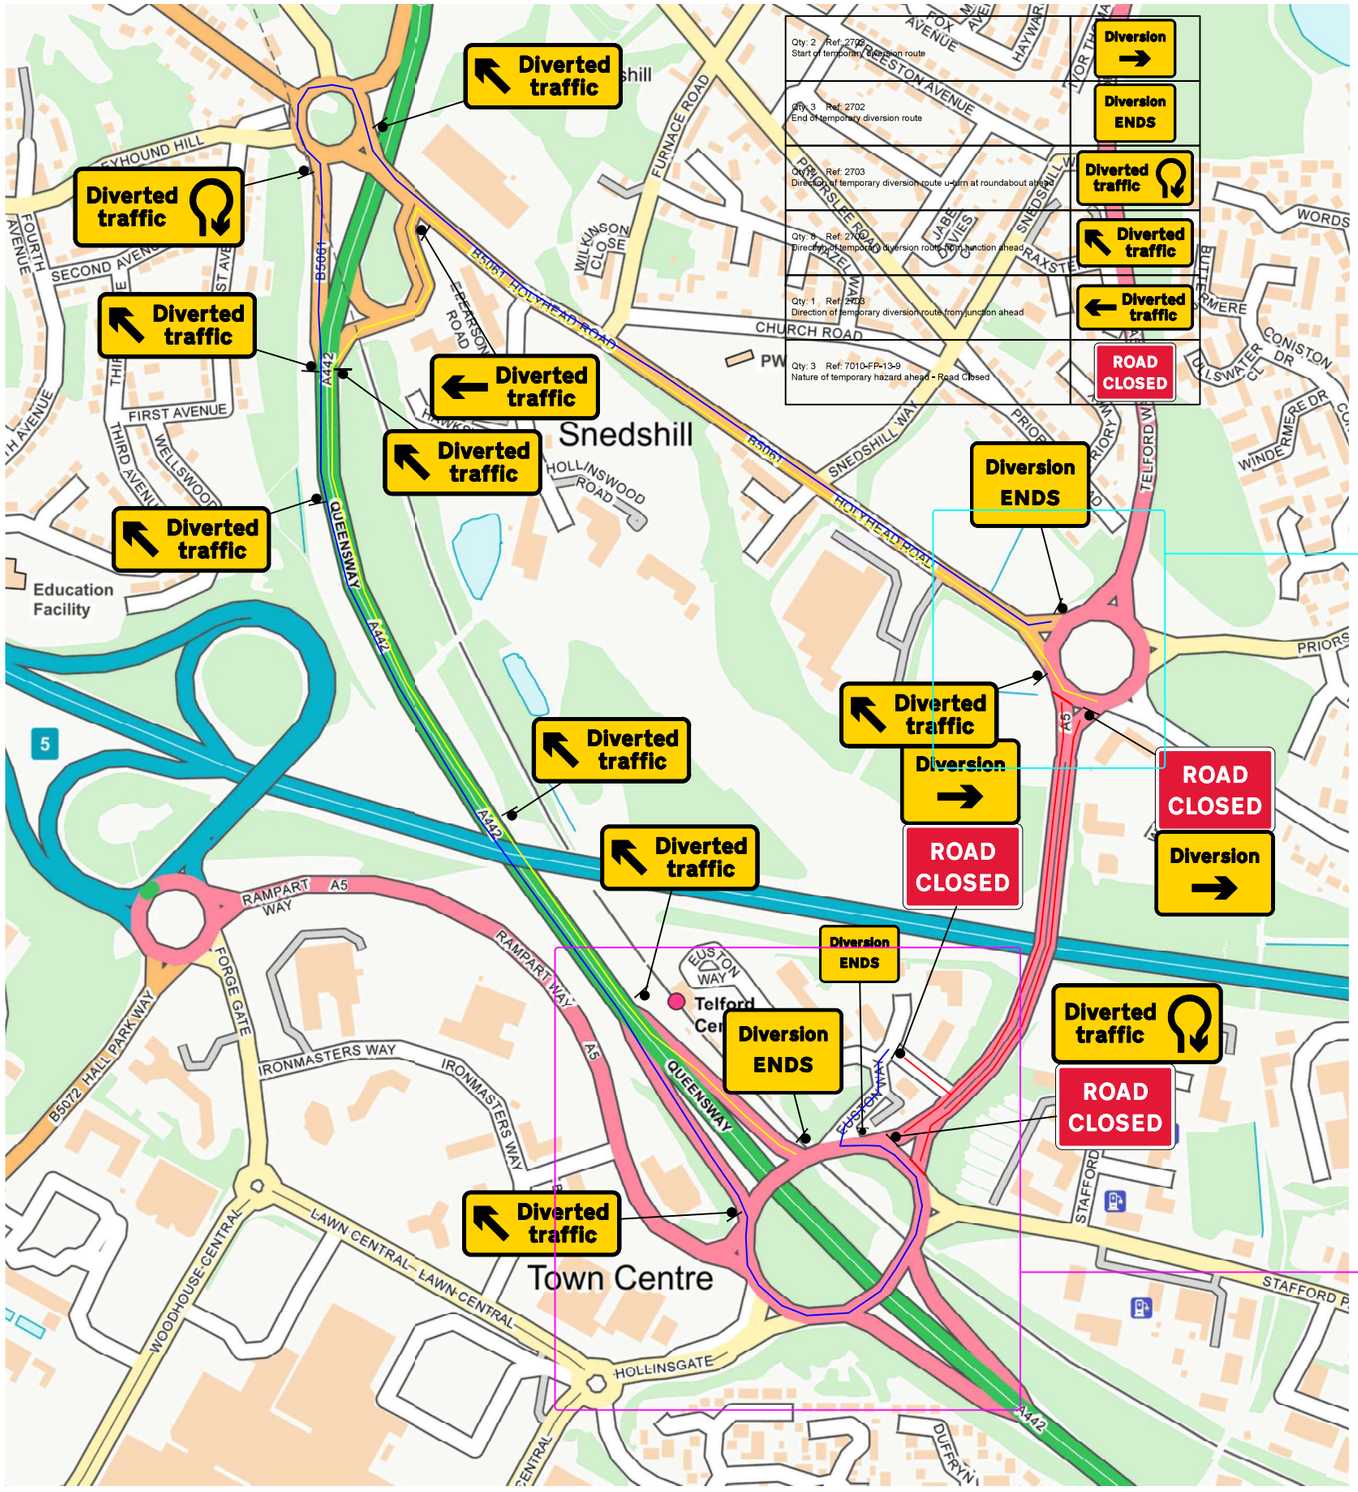

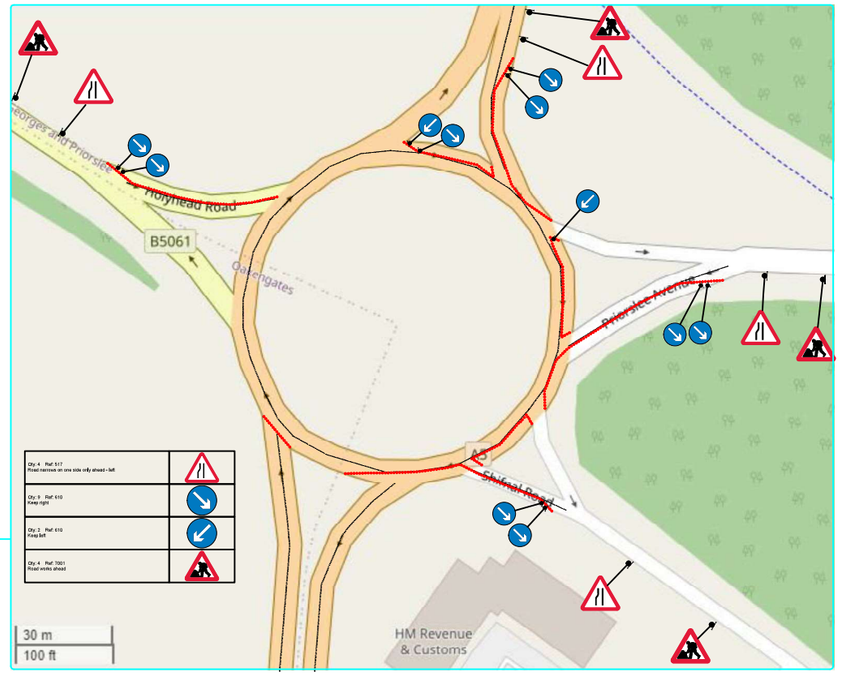

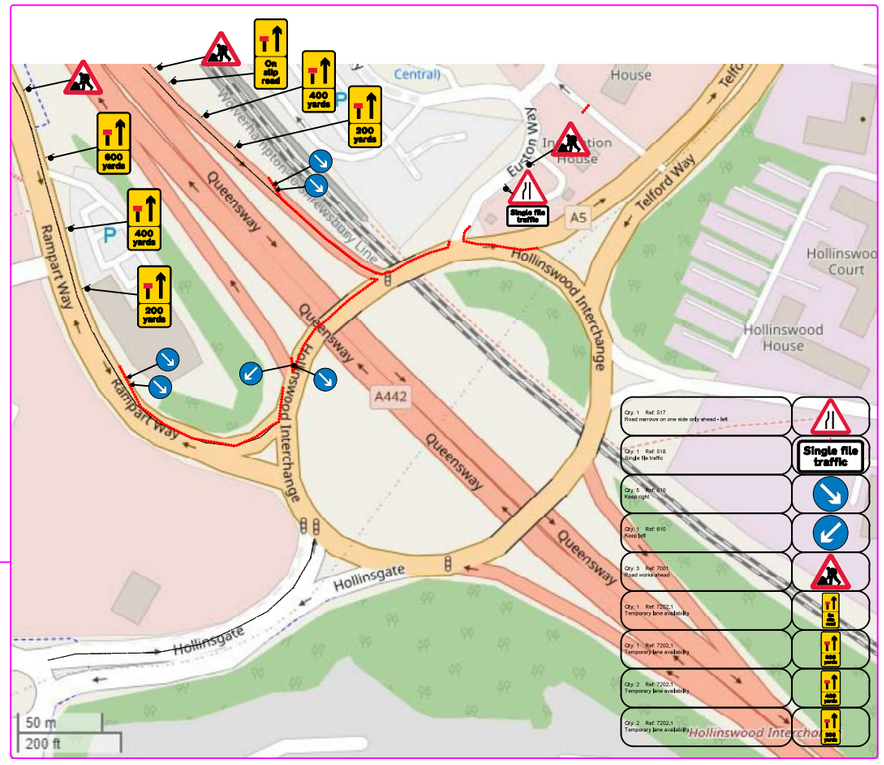

Quantum Traffic Management www.quantumtm.co.uk +44 (0) 01978280144	Drn:	DB	Balfour Beatty							Drawing: Traffic management arrangement for Road Closure and Diversion	Drawing No: QTM-DB-BB-320
	Chk:	AS									CONE-XXXXX
	App		Project: A5 Telford Way, Telford TF3 4LT								
	Date:	19/03/21		Rev	Drn:	Chk	App	Description	Date		Scale: N.T.S