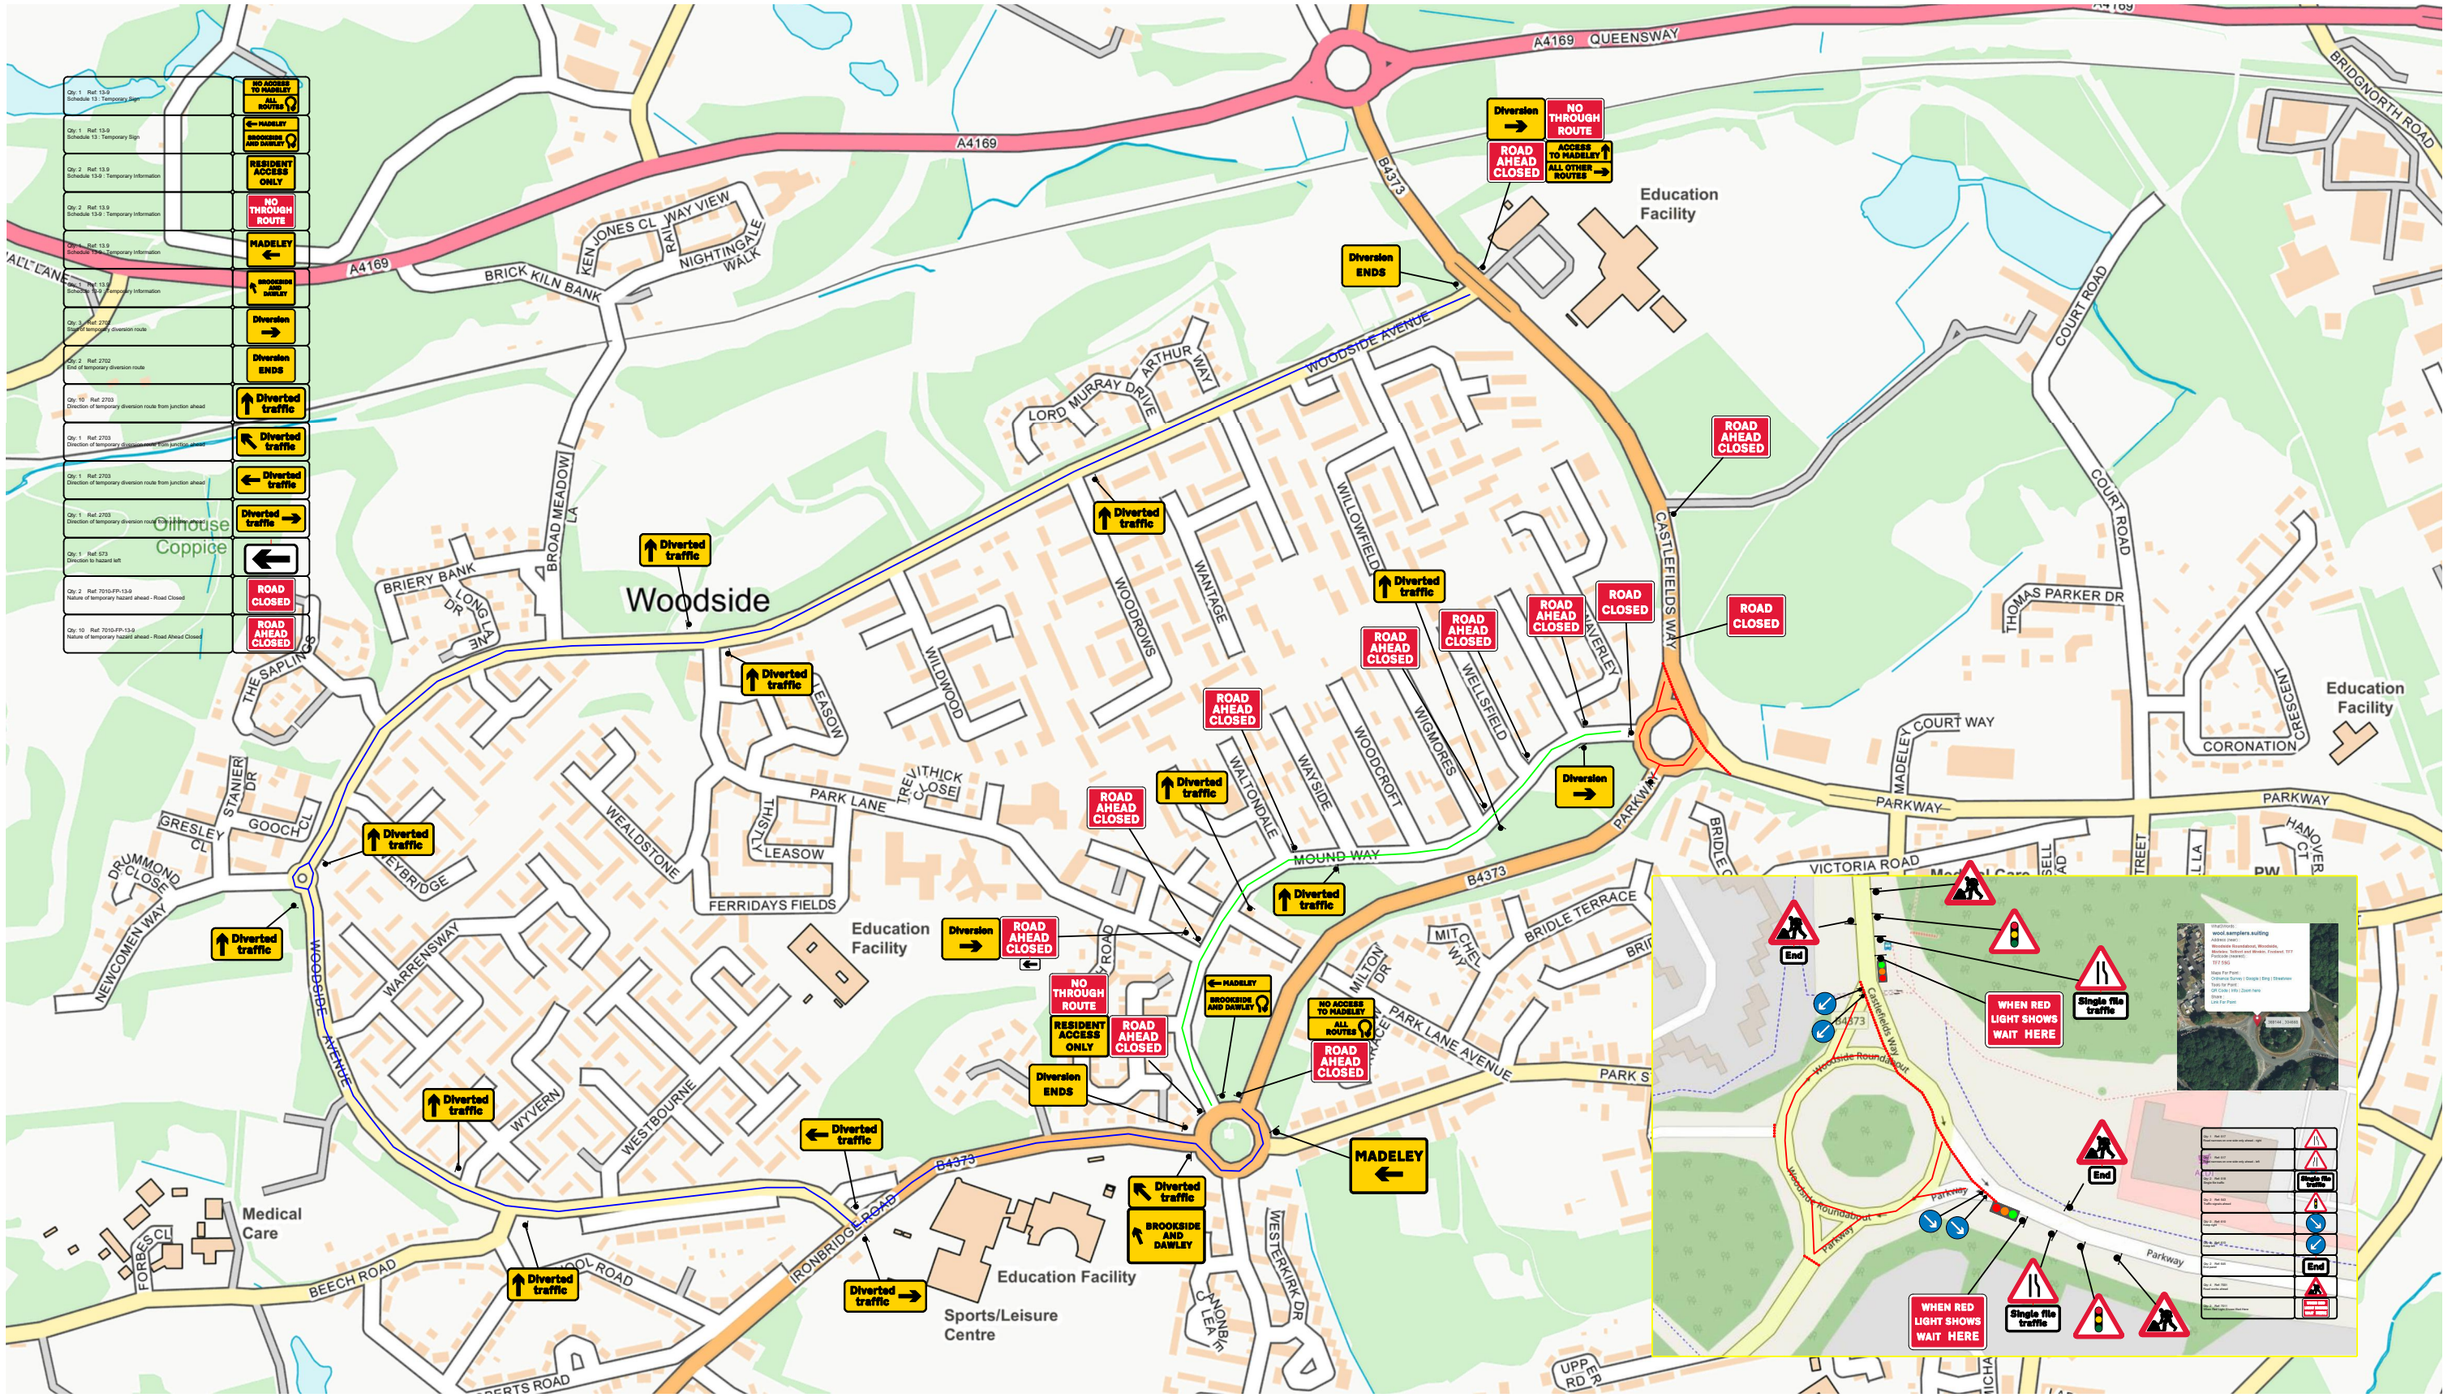

Quantum Traffic Management www.quantumtm.co.uk +44 (0) 01978280144	Drn:	DB	Balfour Beatty							Drawing No: QTM-DB-BB-495A
	Chk:	AS								
	App		Woodside Rnd, Woodside TF7 5SG Phase 2							CONE-XXXXX
	Date:	30/08/22		Rev	Drn:	Chk	App	Description	Date	Scale: N.T.S

Drawing: Traffic management arrangement for Road Closure and Diversion and 2 Way TTL