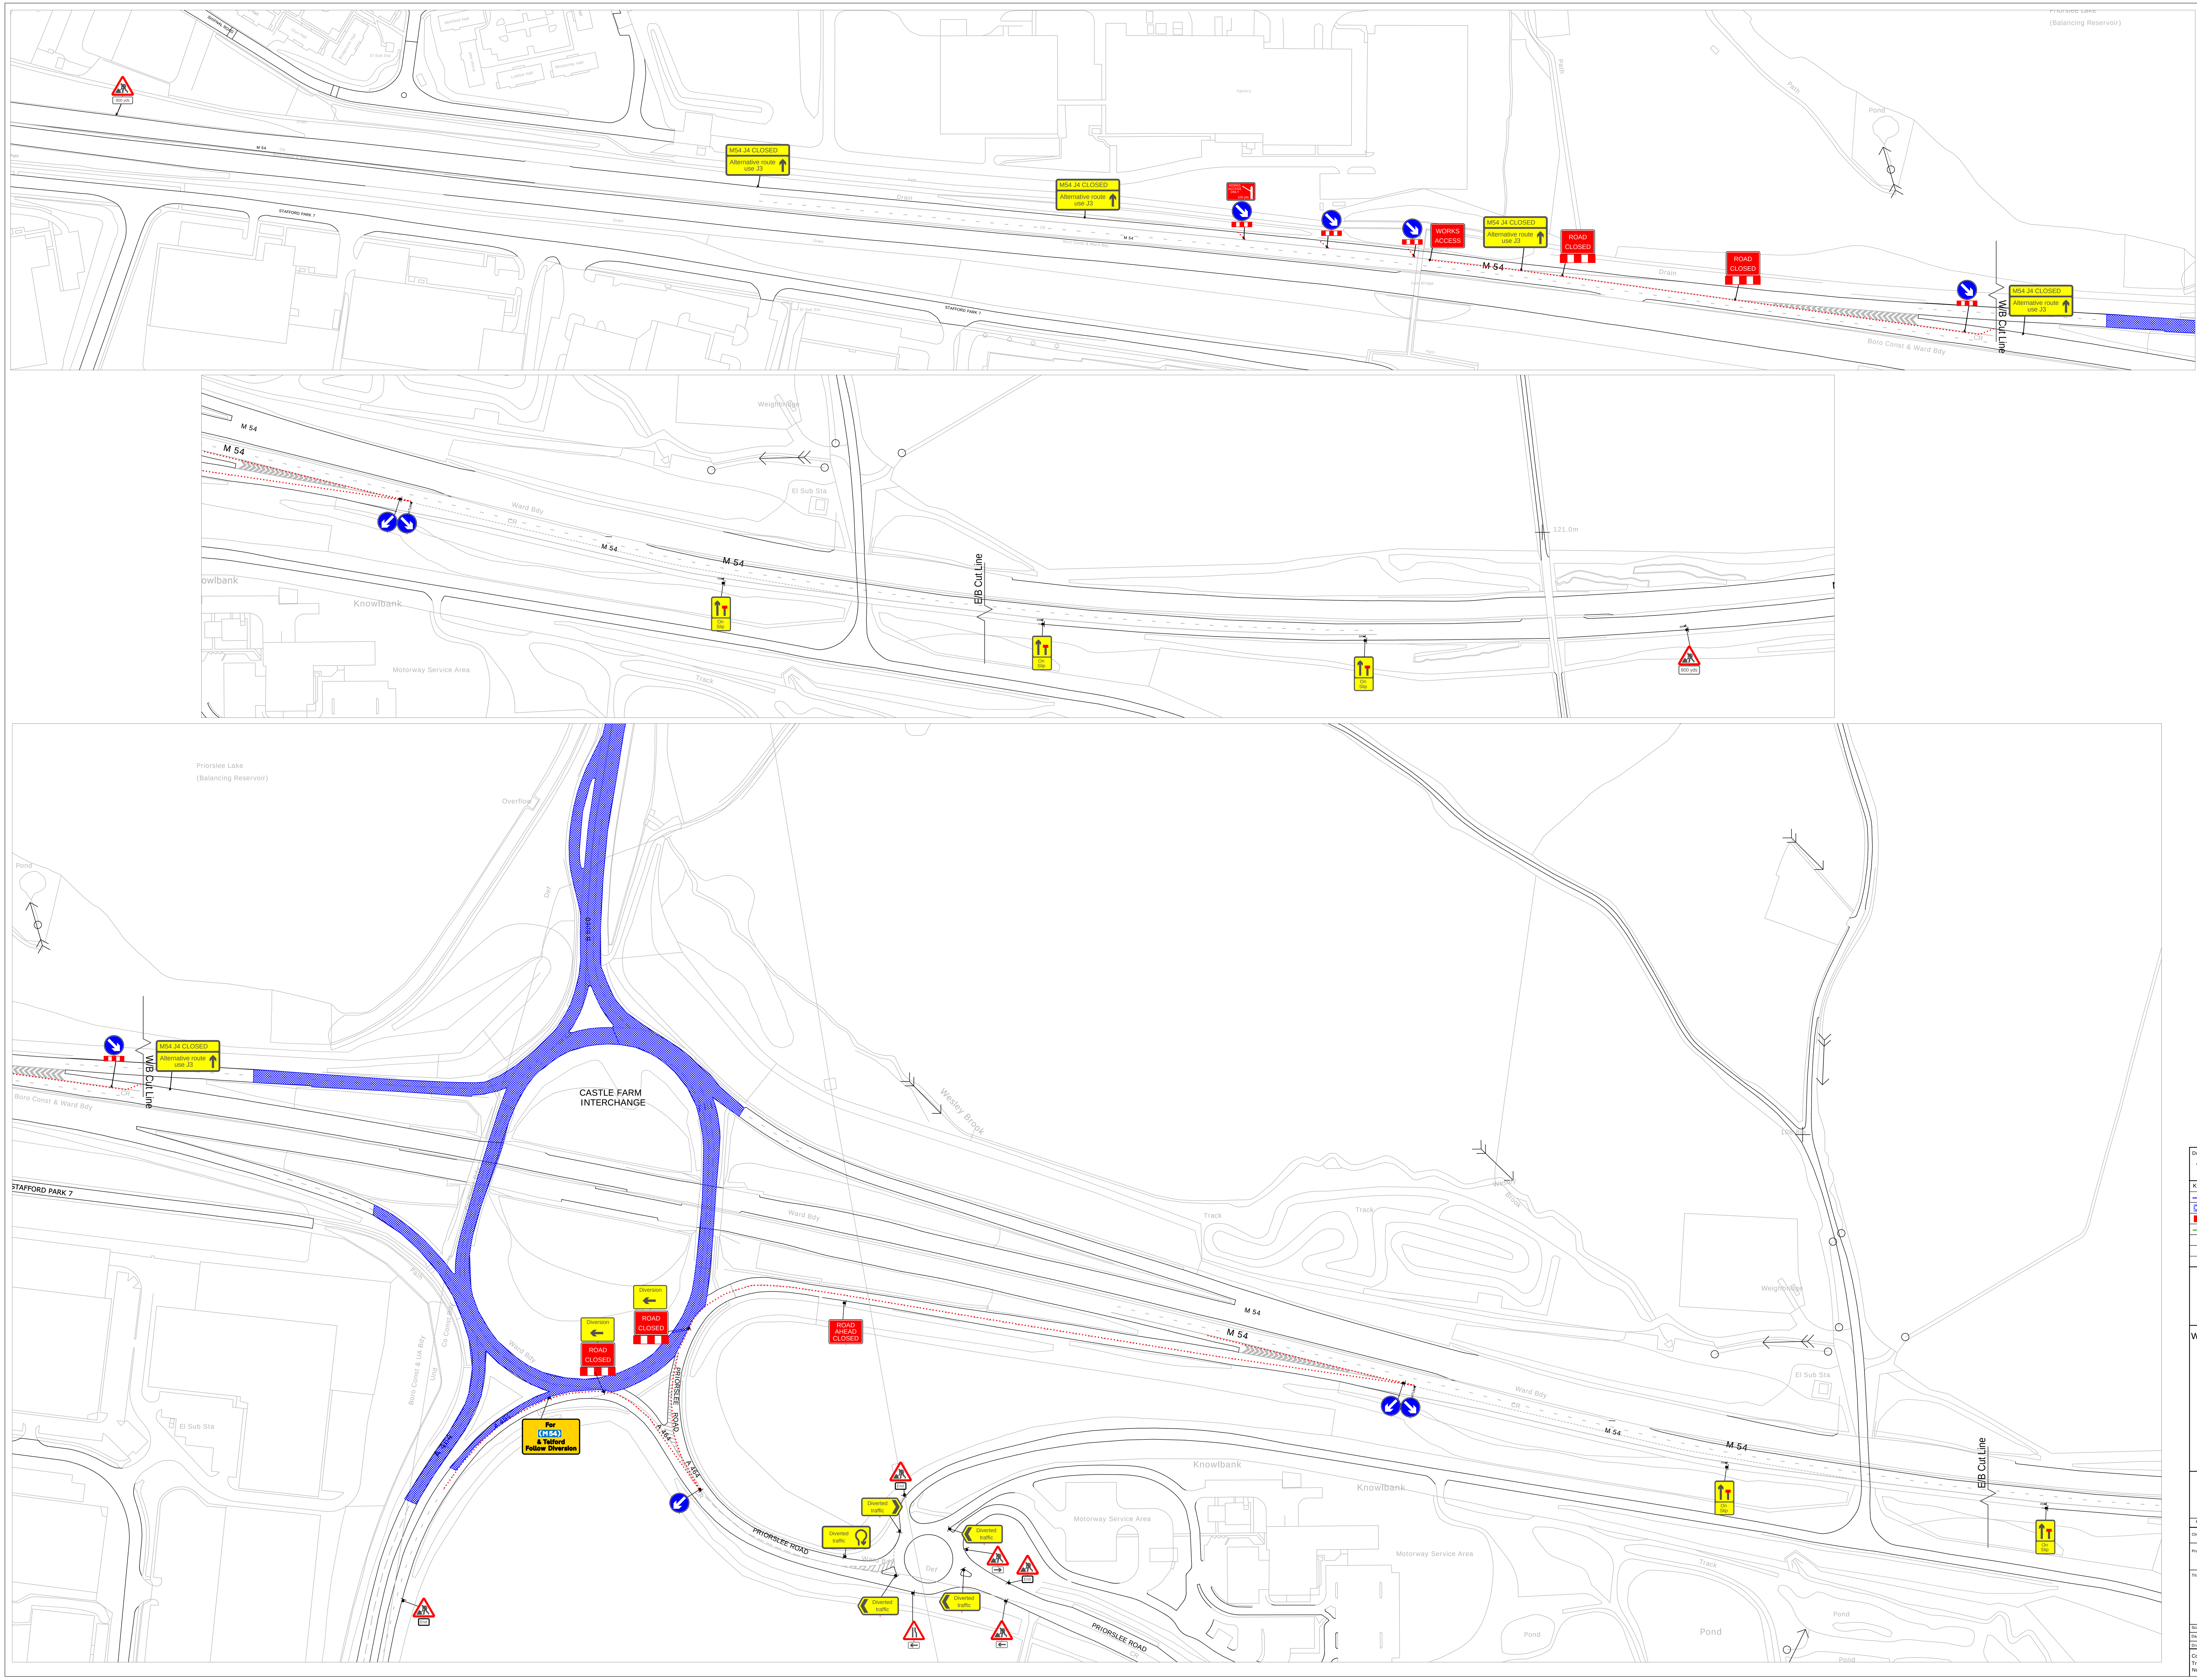

Drawing Number:

TFX 19924 015 - CU

REV: -

KEY

	LINE OF WORKS		PERM LIGHT
	WORK AREA		PED CROSSING LIGHT
	ROAD CLOSURE		BUS STOP
	DIVERSION		
	CONE		
	TEMP LIGHT		
	TEMP SIGN		

fitzgerald
CivilEngineeringConractors

WORKING IN PARTNERSHIP WITH

traffix

OLD ARDEN BRICKWORKS
COVENTRY ROAD
BICKENHILL
SOLIHULL
TEL-0800 819 9001
FAX-0121 643 0498

Rev	Date	Comments	By	Chk

Client	Fitzgerald
Project	Traffic Management
Title	Proposed Closure M54 Jnc 4 Shifnal TF11 8TG
Scale	NTS (A0)
Date	20/12/2016

Drawn: MO | Checked: CM | Approved: MM

Copyright reserved
Traffix Ltd
Not to be reproduced unless by written authorisation.