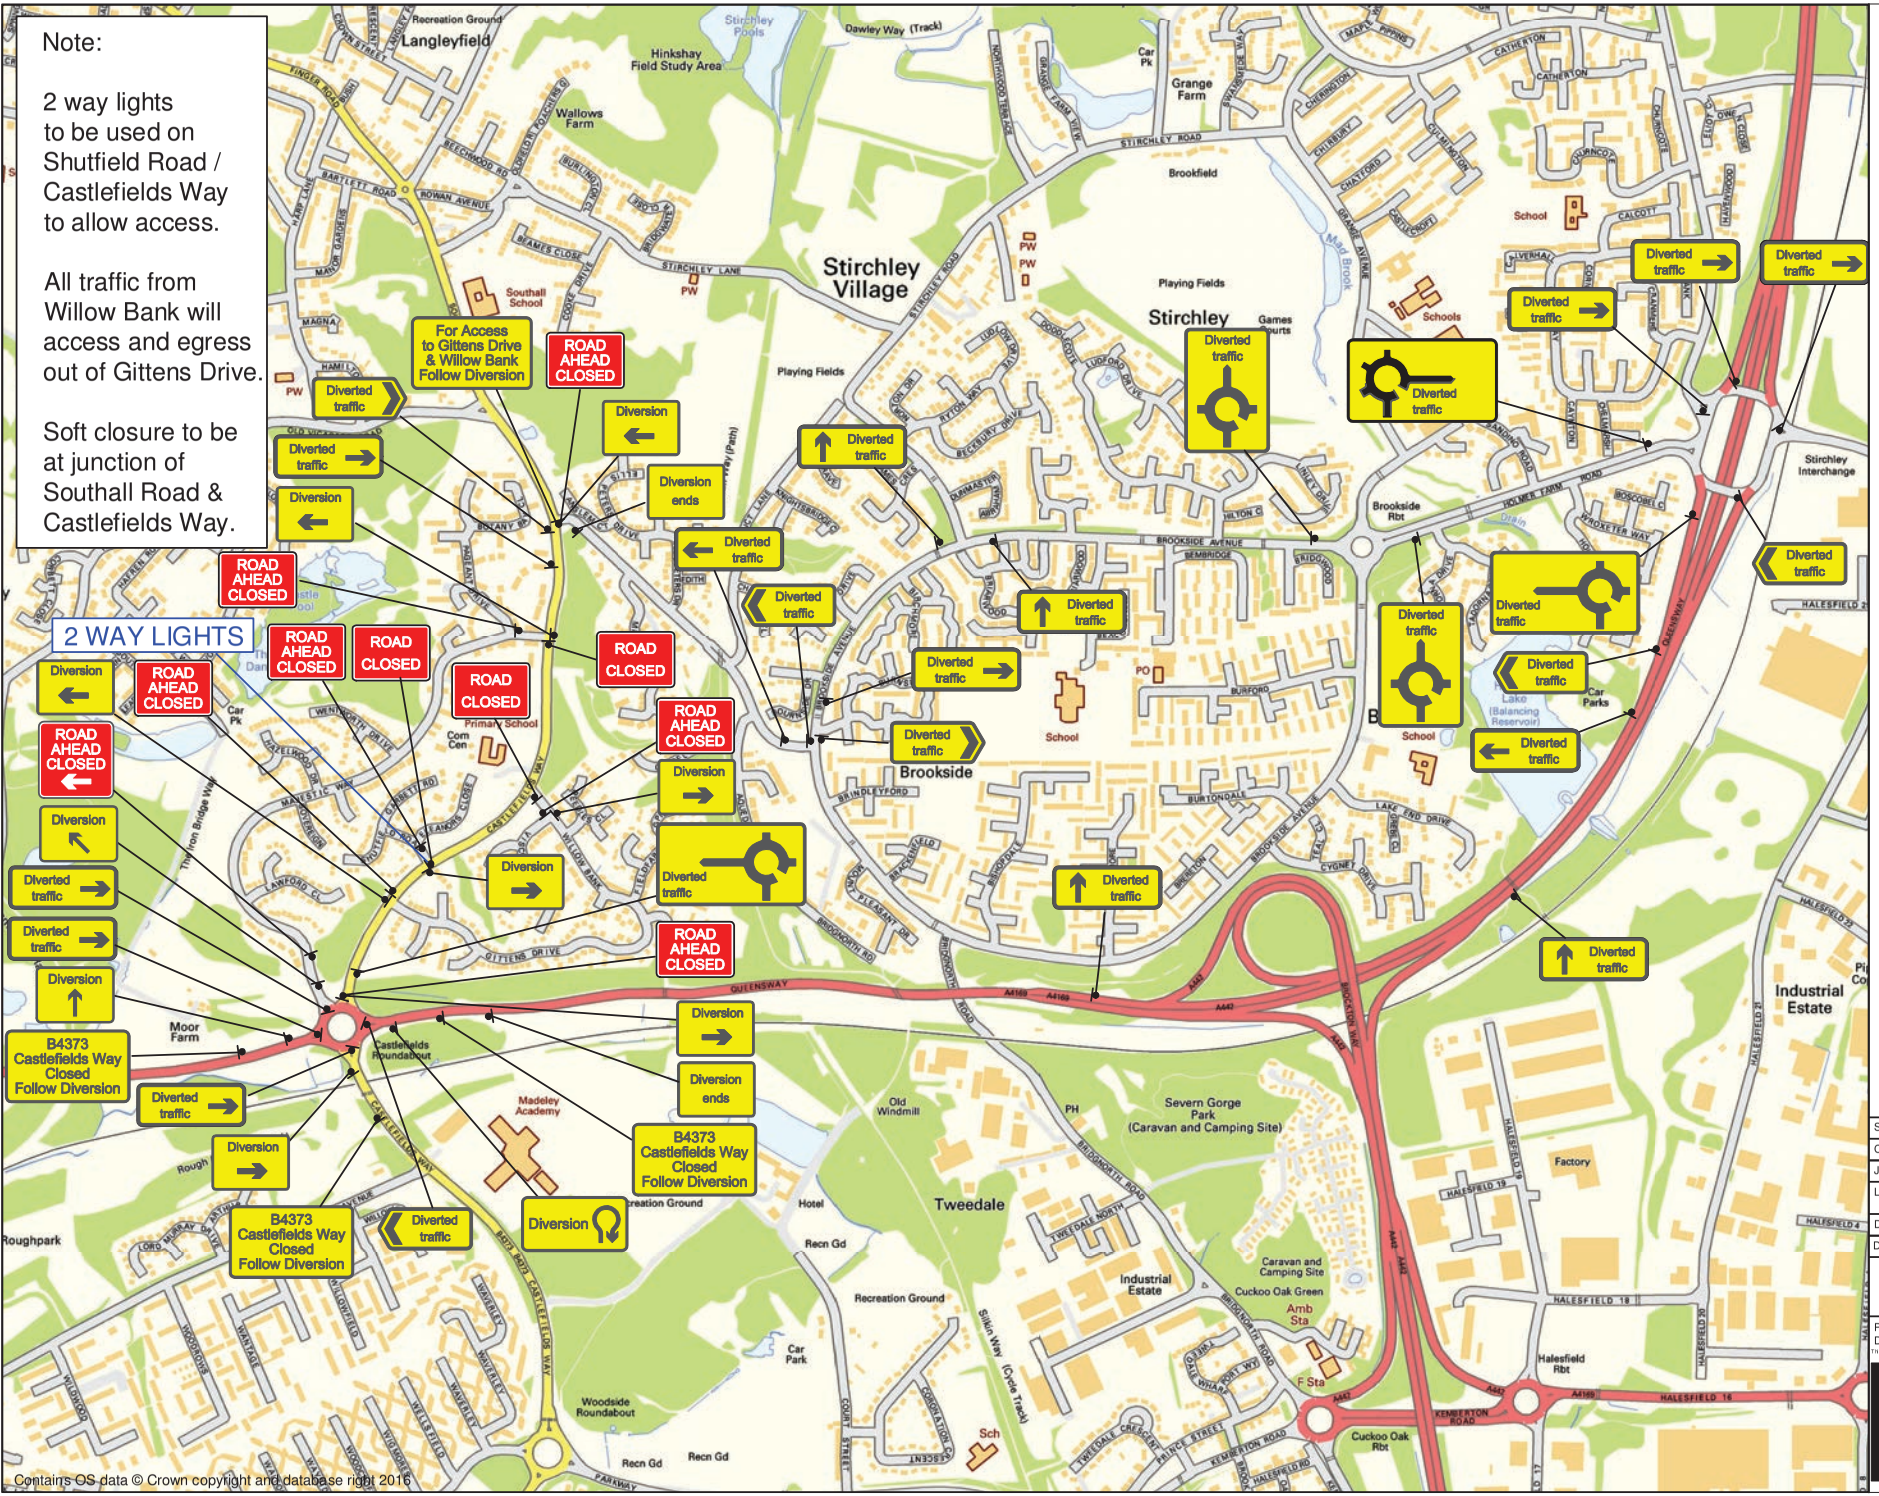

Phase 2

Key Chart:

- Road Sign
- Cones

Signature:

Customer: Enterprise AOL

Job Reference:

Location: Castlefields Way, Telford, TF4 3RS.

Date: 09/06/17

Description: Road Closure

Amberon Ltd

Tel: 0845 371 5050

Produced By: K.Steadman

Drawing Ref: KS/18.04.17.Z20629

This Drawing is subject to Copyright and remains the property of Amberon Ltd.

Amberon Ltd